





Proposed Front (Northeast) Elevation 1:50



Proposed Rear (Southwest) Elevation - Unchanged 1:50

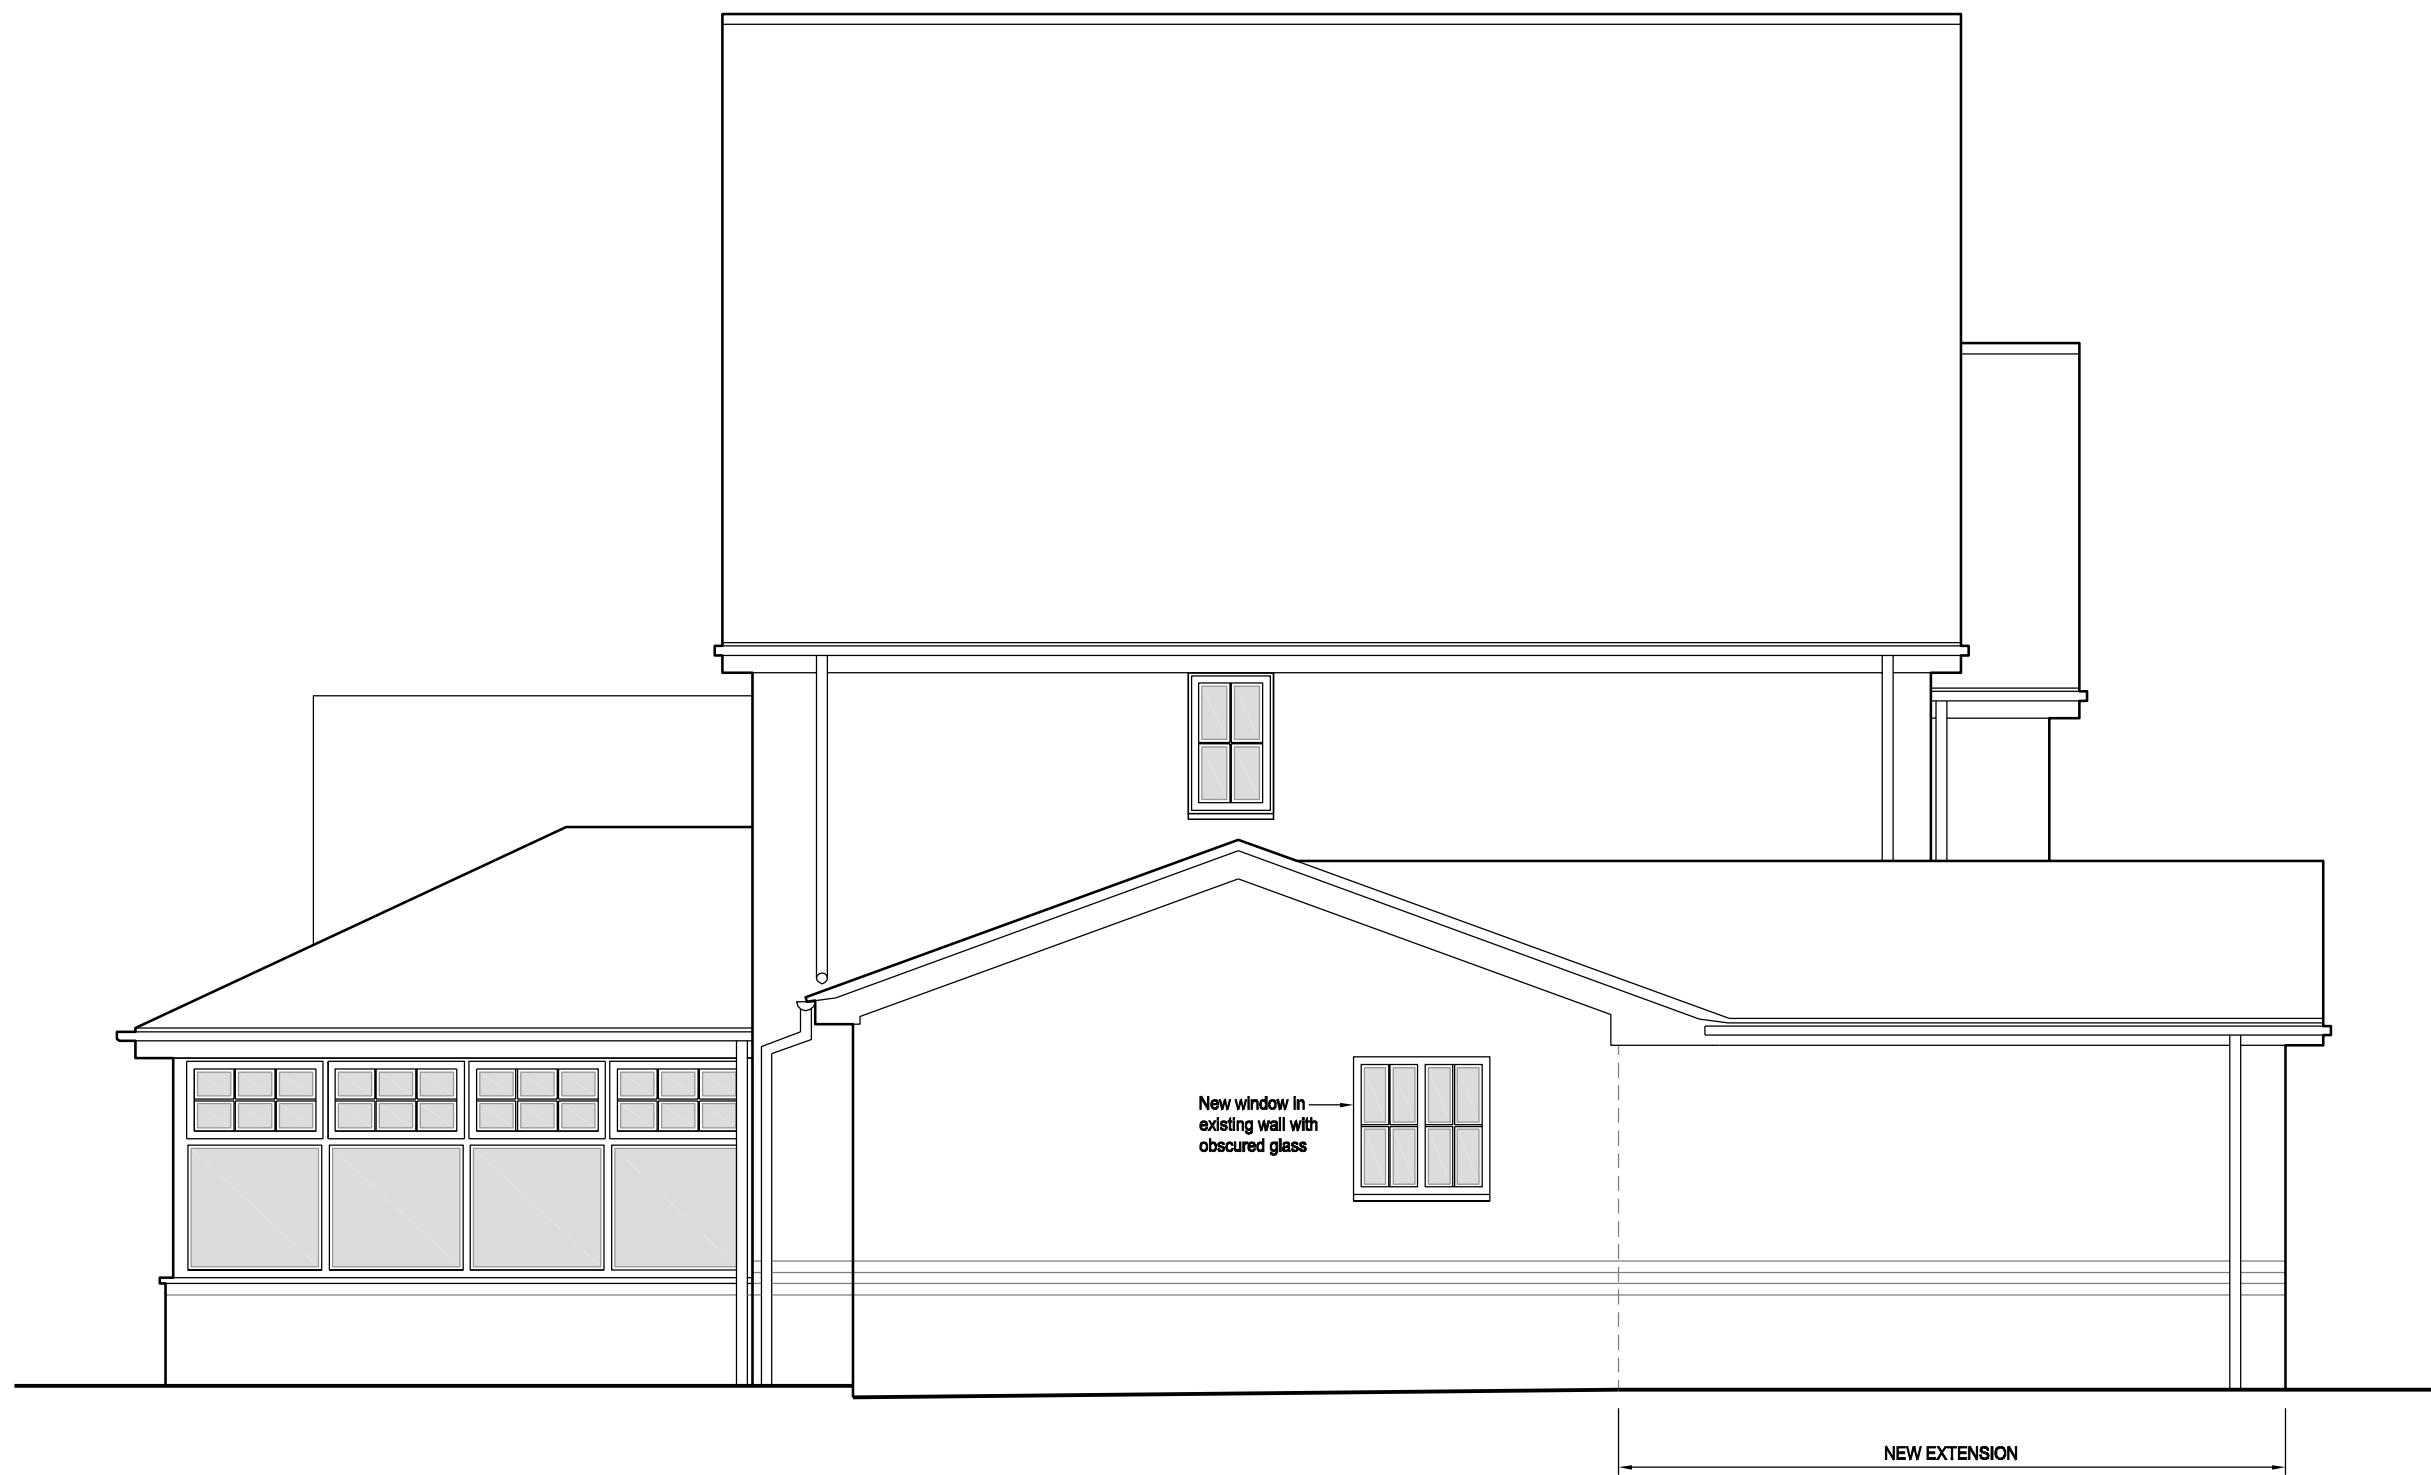


Proposed Side (Southeast) Elevation 1:50

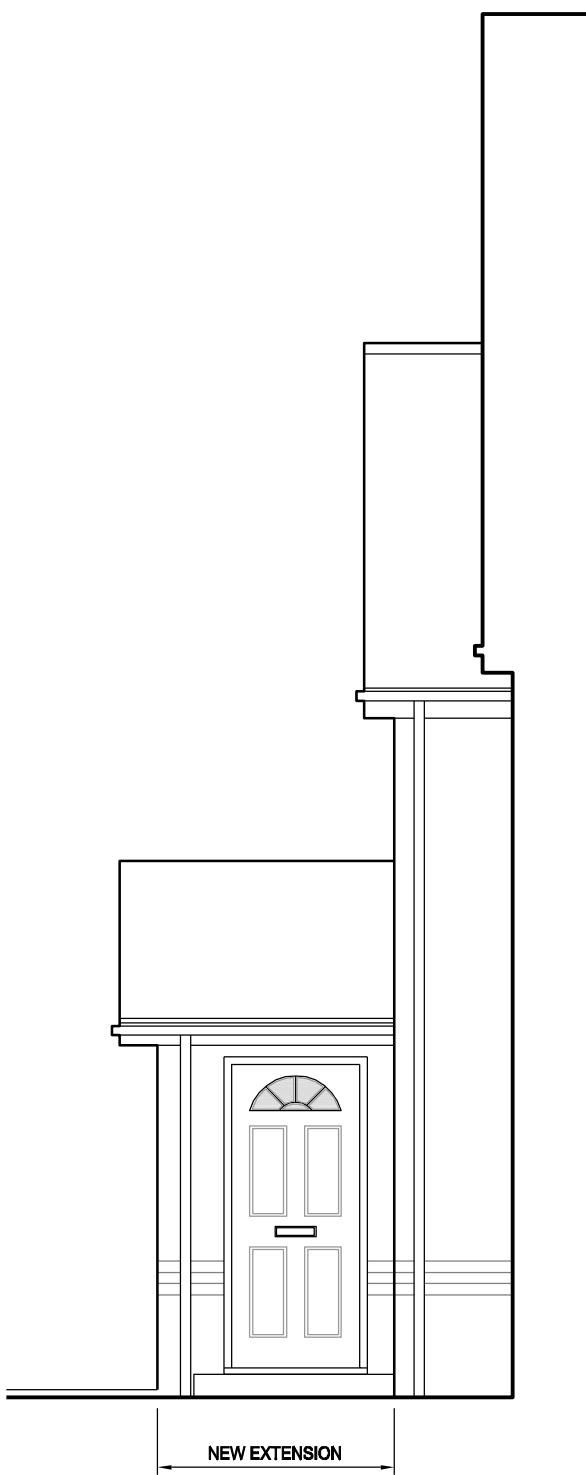

Proposed Side (Northwest) Elevation 1:50

Proposed Elevations 1:50

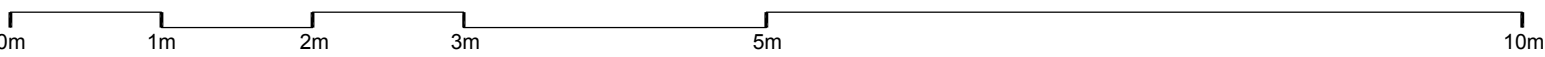

© The Copyright of this drawing remains with BEAU Architecture Ltd and is not to be reproduced without written approval. Dimensions are not to be scaled from this drawing. The Contractor is to check all dimensions on site and report any discrepancies to the Contract Administrator. This drawing is to be read in conjunction with all other standard documentation. If in doubt, ASK.

Notes :

Rev.	Description	Date	By
P1	Issued for Planning	15.12.2022	SIB

Client :
Phil & Kate Wilson

Project No :
22016

Project :
**No.1 Downs Close
Hawkinge
Kent
CT18 7PA**

Drawing Title :
Proposed Elevations

Drawn by :
SIB
Date :
December 2022
Status:
Planning
Drawing No :
006

Checked by :
SIB
Scale @ A1:
1:50
Rev. No :
P1

BEAU
Architecture

T: + 44 (0)1303 600404
E: info@beauarchitecture.co.uk
W: www.beauarchitecture.co.uk