
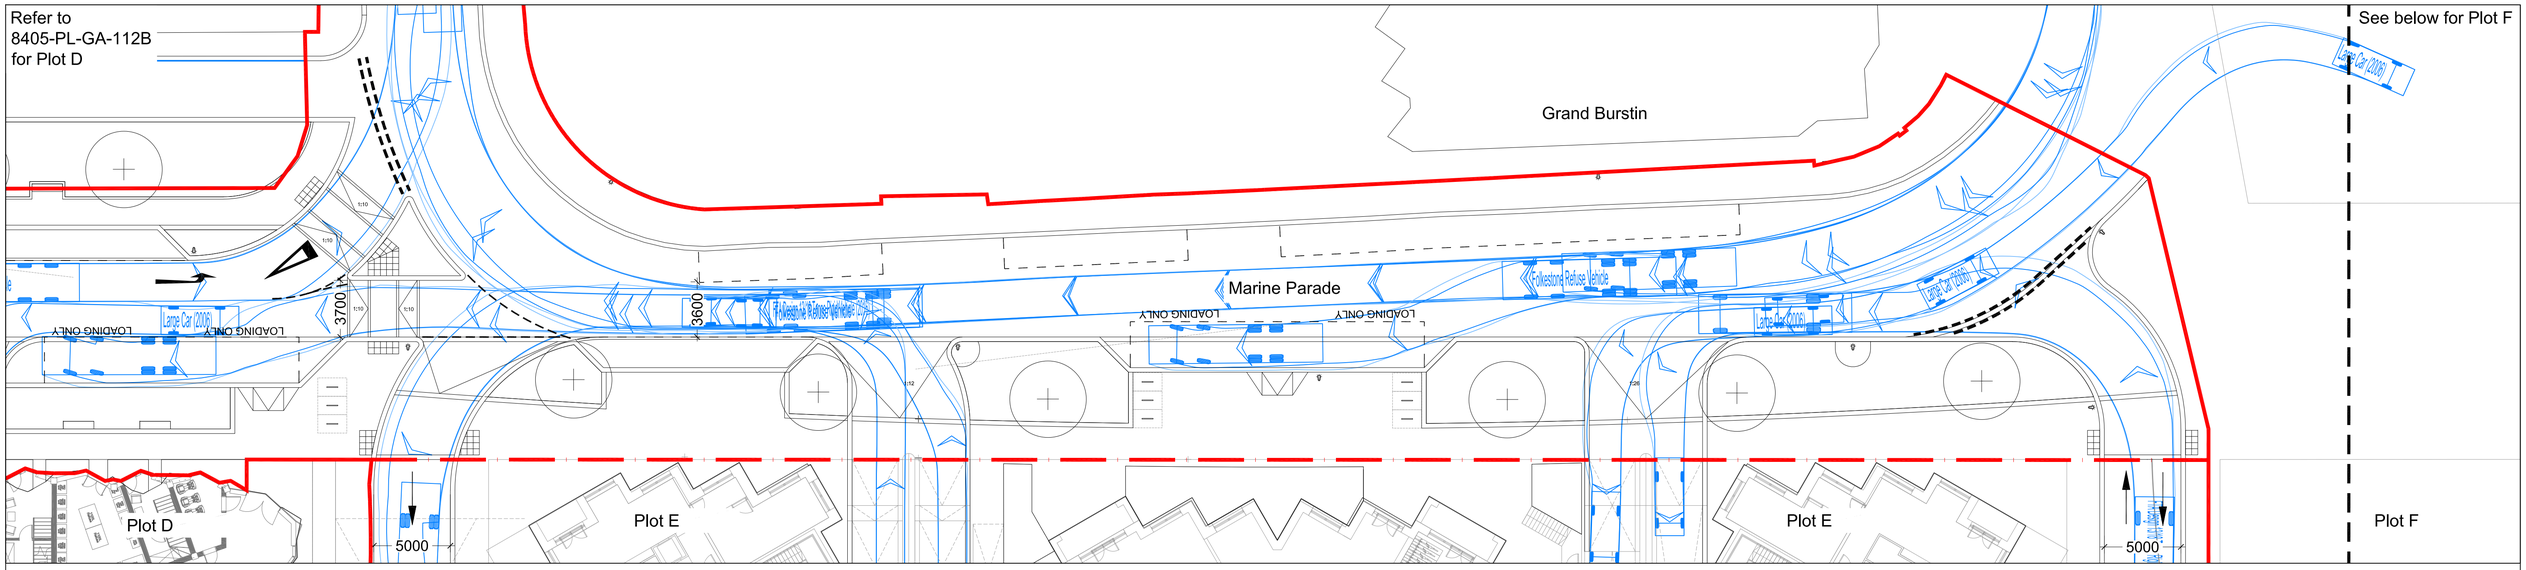


A Marine Parade Plot E
SCALE: 1:200 @ A1

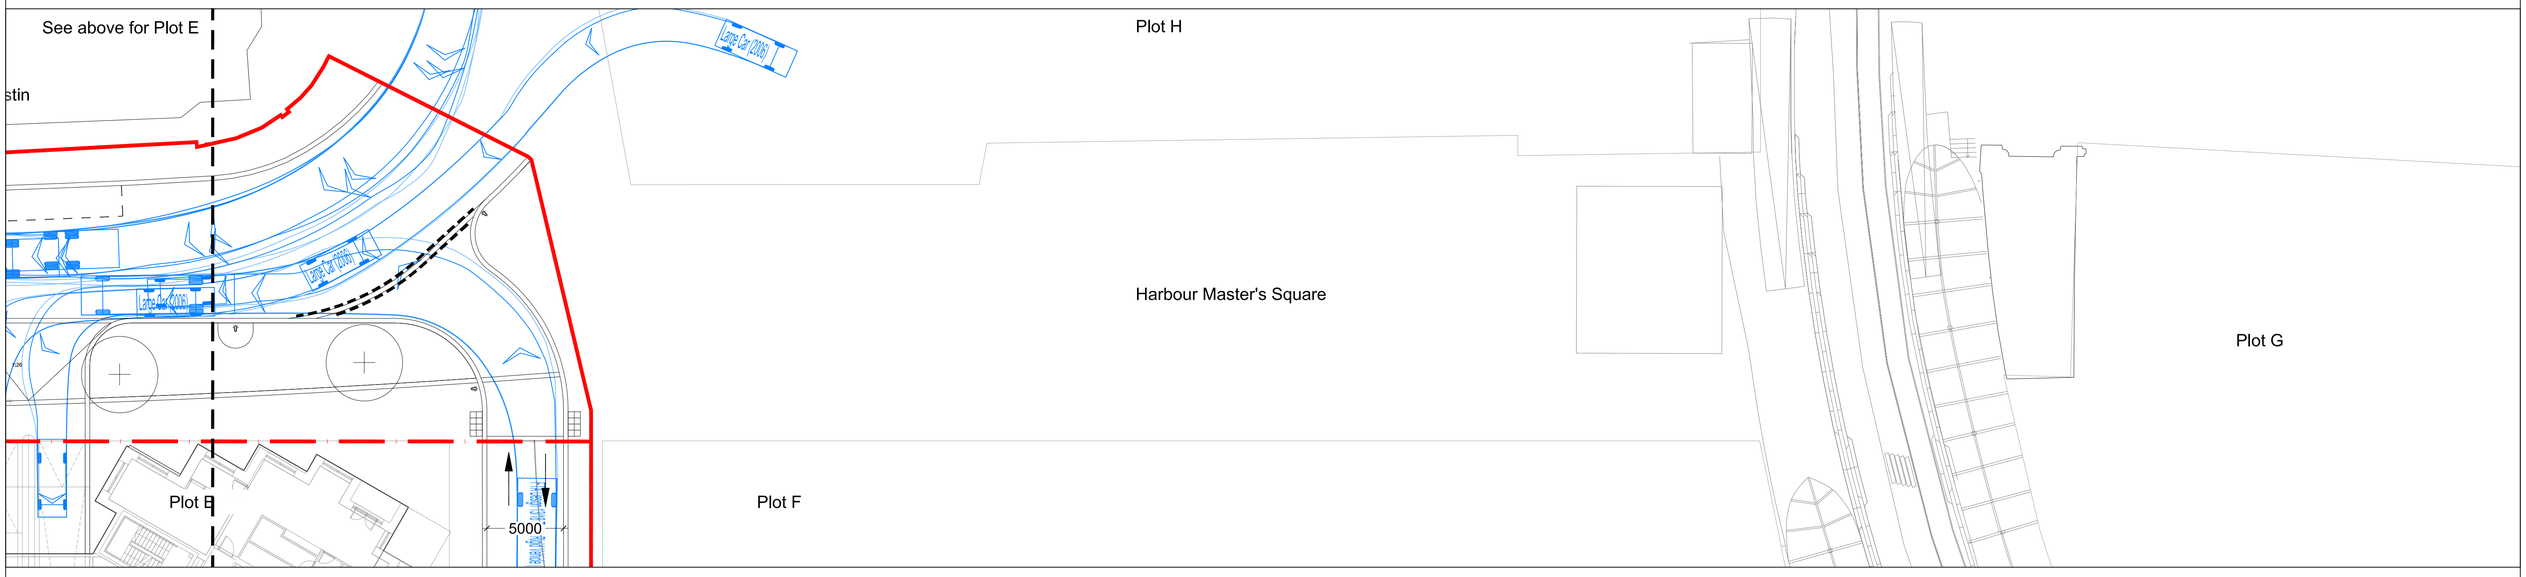


B Marine Parade Plot F
SCALE: 1:200 @ A1

LEGEND

- Reserved Matters Application Boundary
- Additional Study Area Boundary
- Plot E / Marine Parade Boundary

Rev	Date	Description	By	Chk
01	12/09/22	Setting out update	SB	GC
02	20/10/22	Pre-app response	SB	GC
03	05/12/22	Design freeze draft	SB	GC

Rev	Date	Description	By	Chk

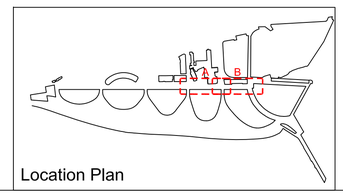

Location Plan

Project: Folkestone Plot E + Marine Parade
Client: Folkestone Harbour And Seafront Development Company
Drawing title: General Arrangements
Marine Parade Plots E And F

Drawing status: Reserved Matters Application
Drawn by: SB
Date: 30/08/2022
Checked: GC
Drawing number: 8405-PL-GA-113
Rev: 03
Scale: 1:200 @ A1

0 10m N

SPACEHUB
7 Gibraltar Walk, London, E2 7LH
+44 (0)20 7739 6699
www.spacehubdesign.com

Do not scale from this drawing, copyright reserved