



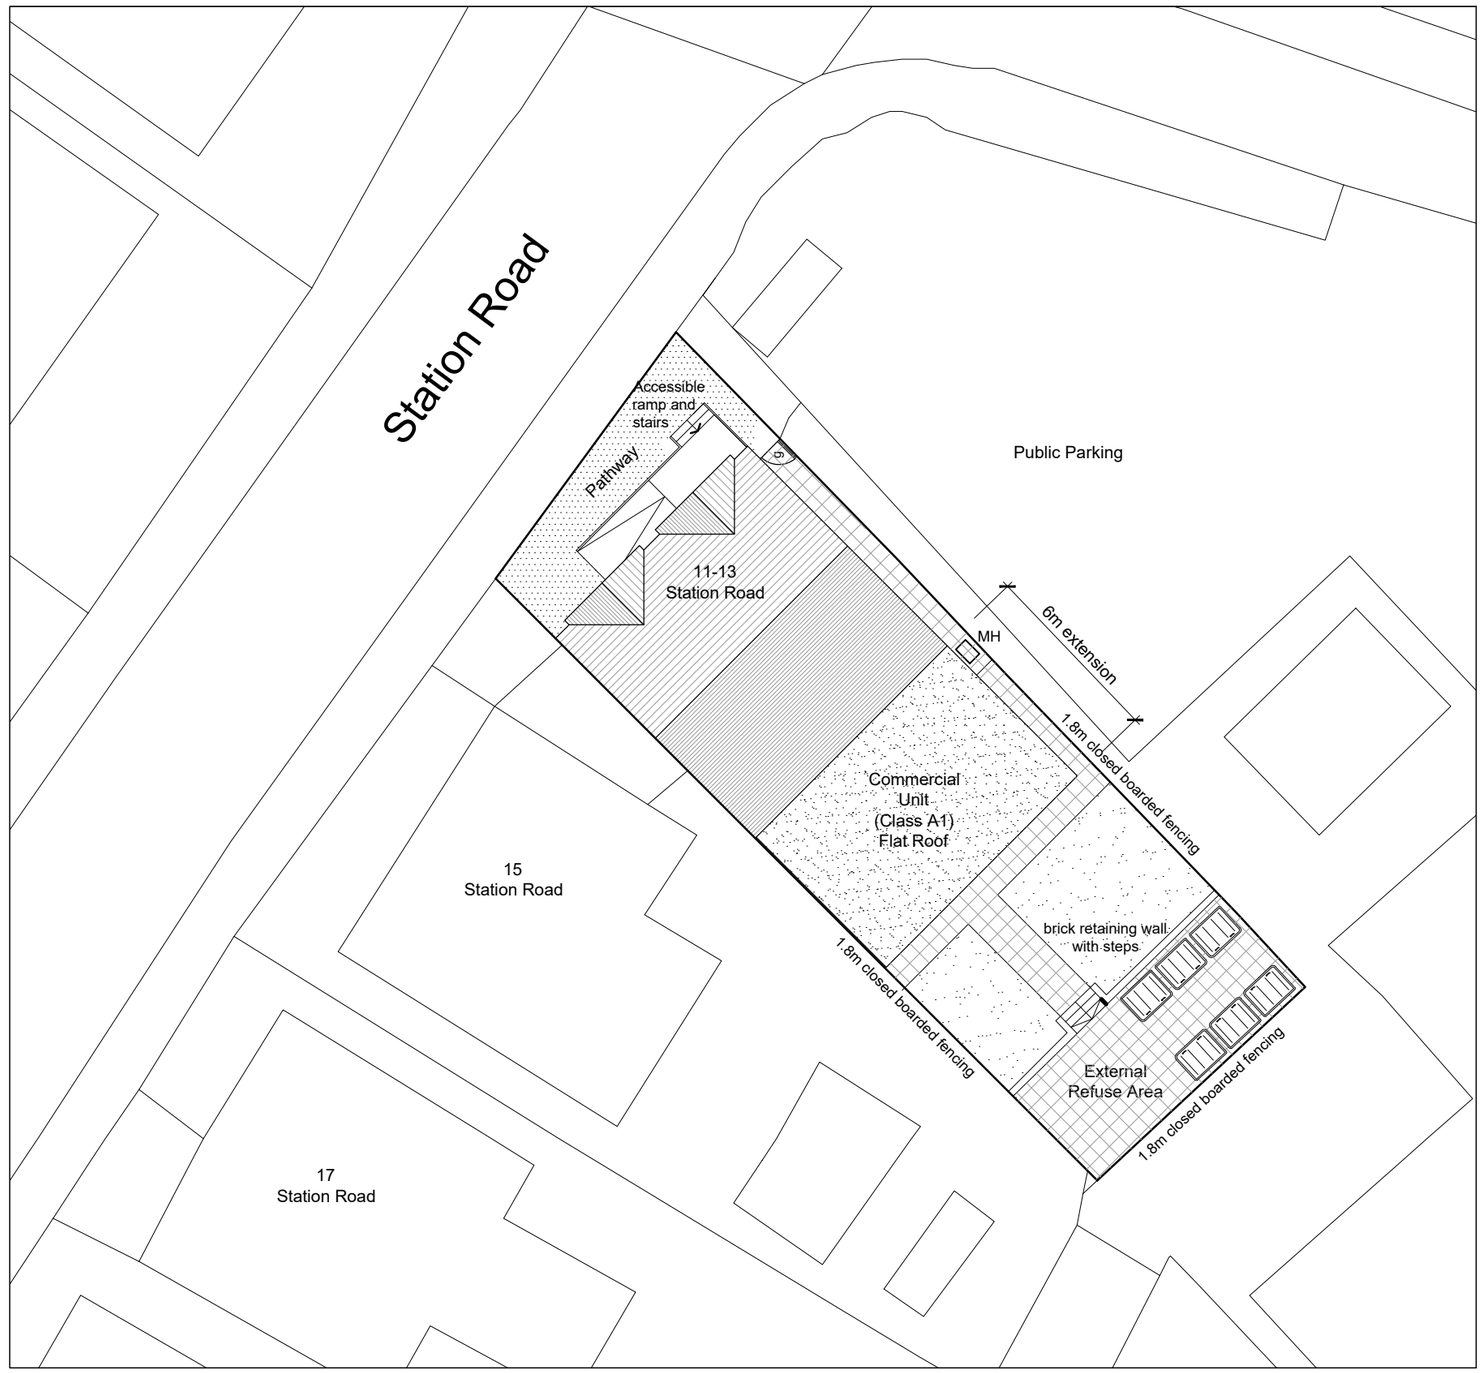

Proposed Site Block Plan

Scale 1:200 @ A3

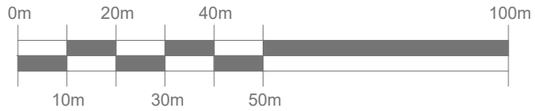



Proposed Site Location Plan


Scale 1:1250 @ A3

Notes.

- Do not scale.
- The contractor is responsible for checking dimensions, tolerances and references. Report all discrepancies before proceeding with the works.
- Where an item is covered by drawings to different scales the larger scale drawing is to be worked to.

Areas Schedule:

Existing Floor Area: 66.5m
Extension Floor Area: 45.9m
Total Floor Area: 112.4m

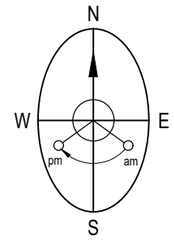

Rev.	Date.	Description.
Rev C:	*28.02.22*	*Extension reduced to 6m*
Rev B:	*10.10.22*	*Clients comments*
Rev A:	*06.10.22*	*Clients comments*

Project Title.
Proposed Alterations to
11-13 Station Road
Lyminge
CT18 8HS

For Mr. Patel

Drawing Description.
Proposed Site Block & Location Plan

Scale.	Date.
1:200/1:1250 @A3	September 22
Drawn By.	Checked By.

Purpose.
PLANNING

Drawing No.	Revision.
18/0089 - 04	C