


Proposed Site Section
Scale 1:500 @ A3



Proposed Site Layout
Scale NTS @ A3

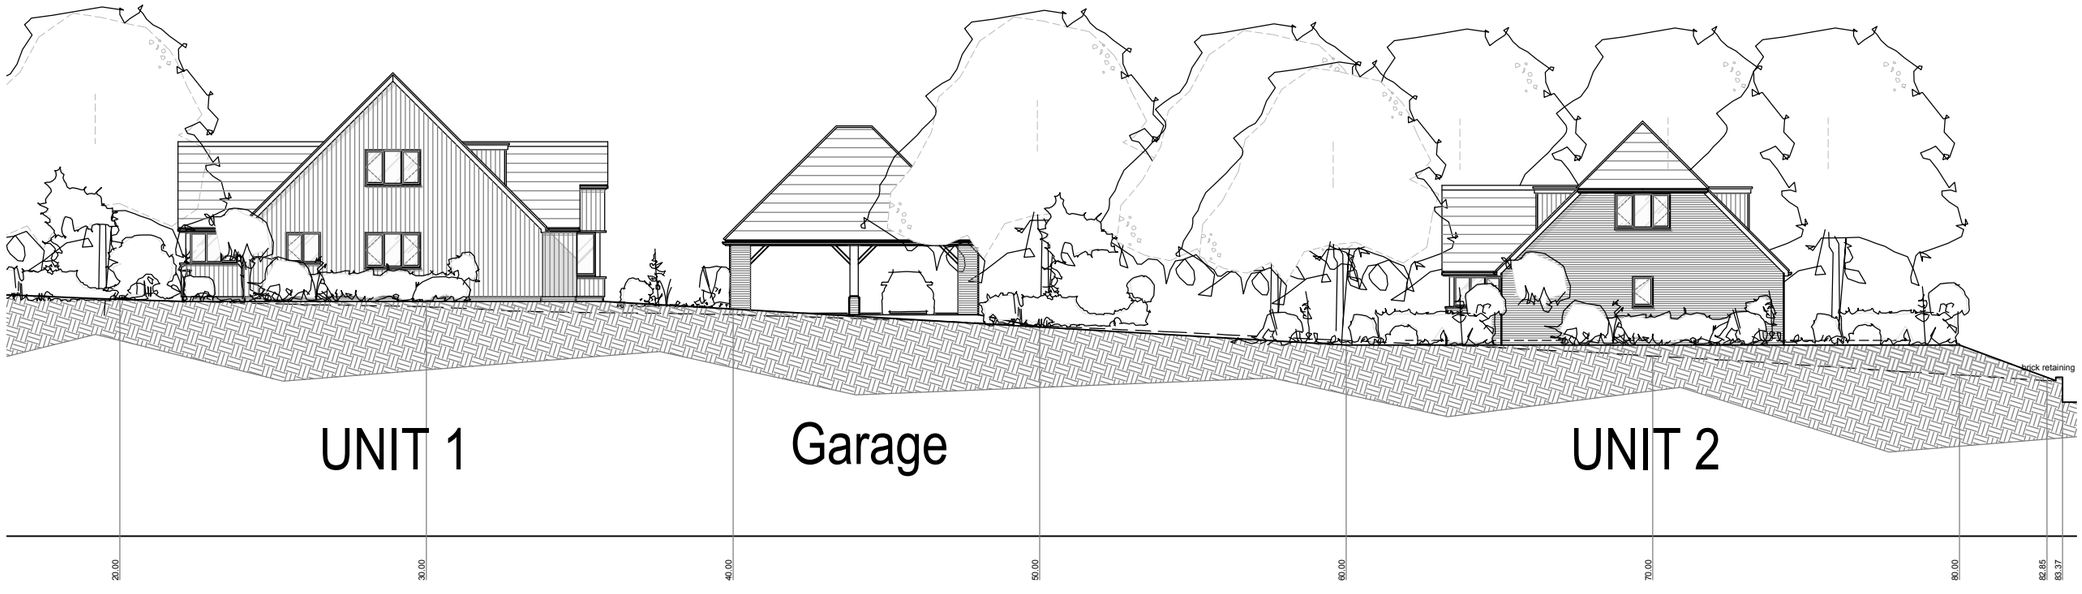

Proposed Site Section
Scale 1:200 @ A3

5 10 15 20m
Scale 1:200

0 5 10 15 20 25 50m
Scale 1:500

All dimensions are to be checked on site. any discrepancies are to be verified with the architect before proceeding with the works. All dimensions indicated are structural unless stated otherwise.

Do not scale off drawings. Figured dimensions to be worked to in all cases. Where items are covered by drawings of a different scale the larger scale drawings are to be worked to.

This drawing is to be read in conjunction with all other general arrangement drawings, details and specifications.

All works to comply with the requirements of building regulations 1991 and subsequent amendments.

© 2020 CYMA Architects Ltd - The document copyright and any design right therein are the property of CYMA Architects Ltd, unless otherwise specified on the document. The document and any information therein may not be used, copied or disclosed to any third party without prior written authorization of CYMA Architects.

Copyright Acknowledgement

Rev.	Date	Author / Notes

Roger Joyce Associates
CHARTERED ARCHITECTS
55 Old High Street | Folkestone | Kent | CT20 1RN
T : 01303 246400 | **E :** info@rogerjoyceassociates.co.uk
W : www.rogerjoyceassociates.co.uk

amalgamated with

Cyma Architects
55 Old High Street | Folkestone | Kent | CT20 1RN
T: 01233 666667 | **E**: info@cymaarchitects.co.uk
W: www.cymaarchitects.co.uk

RIBA Chartered Practice
arb Architects Registration Board

Drawing Type

PLANNING

Project Title

New Dwellings
Coombe Wood Lane, Hawkinge, Kent, CT18 7BZ

Client

K Ash

Drawing Title

Proposed Site Section

Scales	Size	By	Date
1:500	A3	RJ	Dec 2022

Project No.	Drawing No.	Revision
21202	005	A