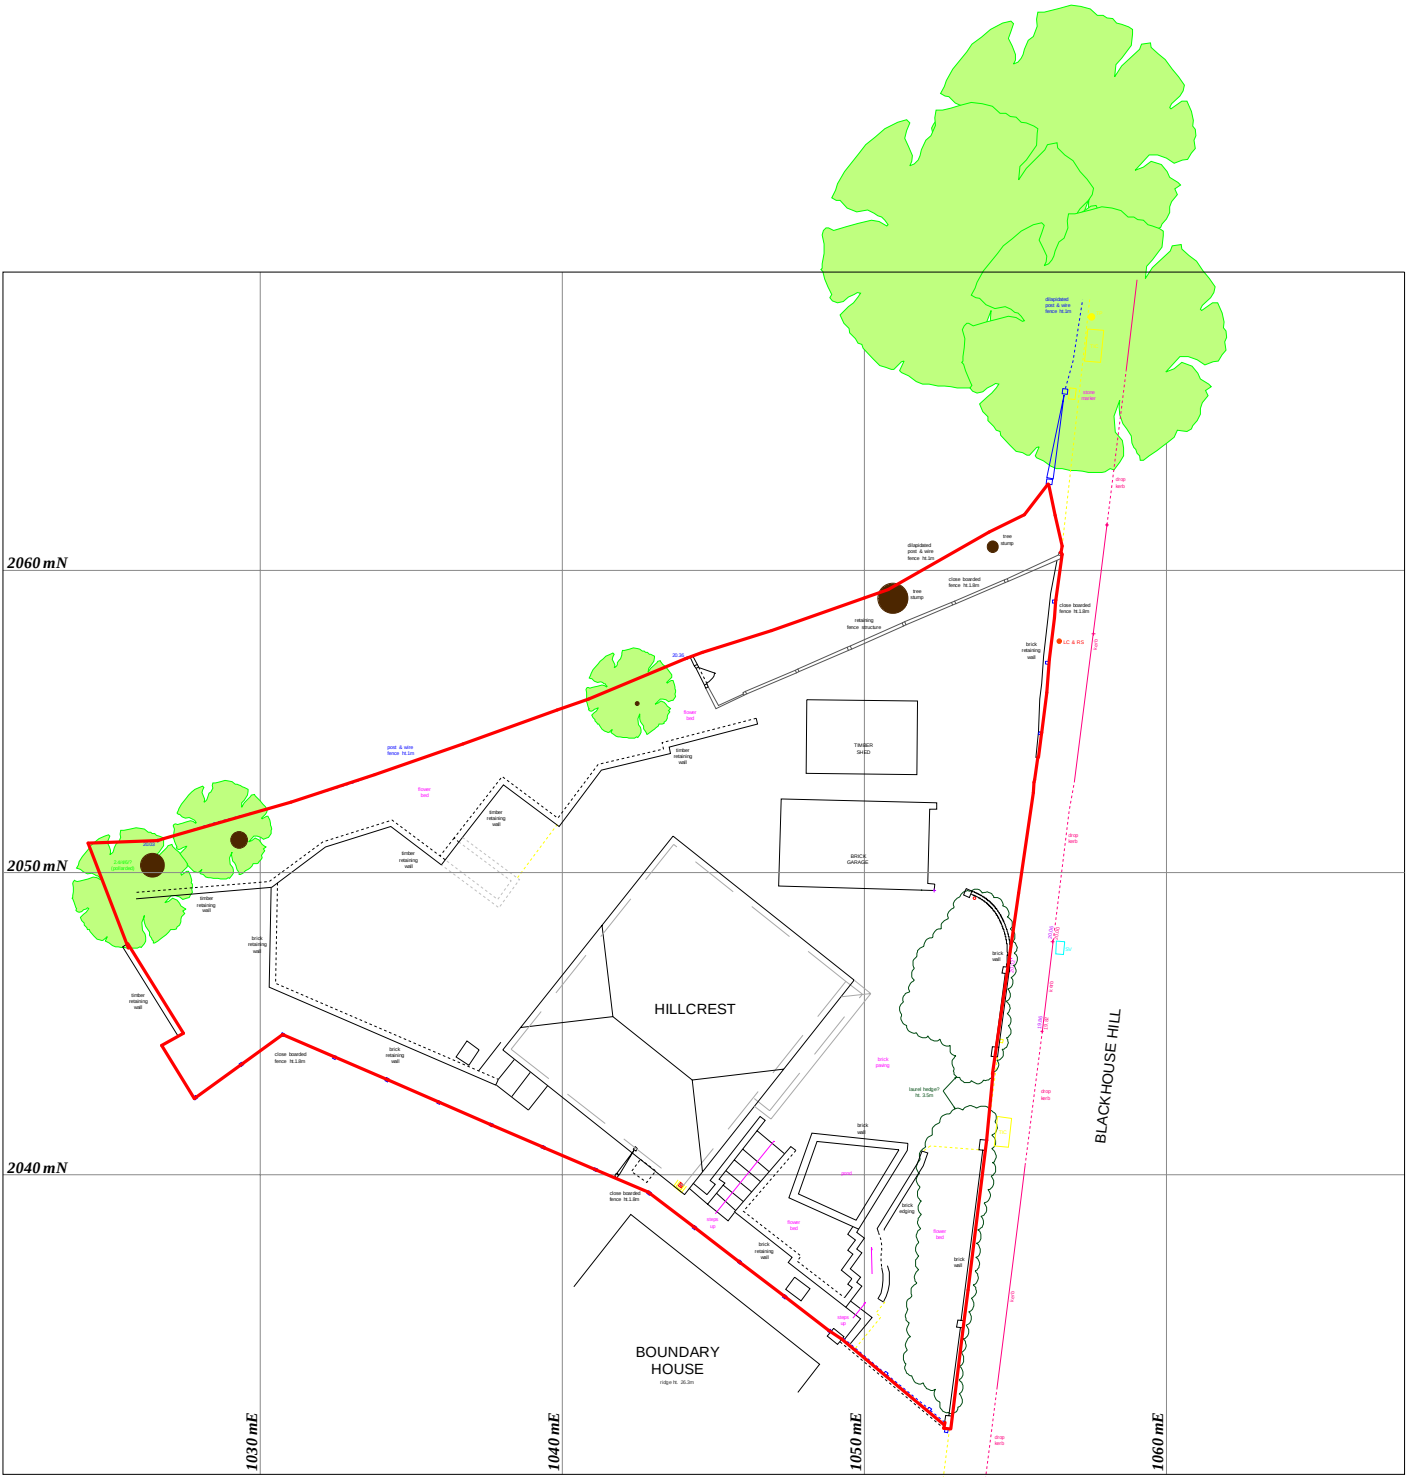
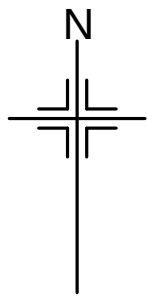


PLANNING

rev.	date	amendment
		Kent Building Control Ltd Office 5 The Farmhouse Yew Tree Studios Stanford TN25 6DH 01303 656001
client		Y Holder
project		Hillcrest Blackhouse Hill CT21 5UP
drawing title		Existing Block Plan
scale	1:250	date 26.06.23 drawn by JB
drawg no.	KBC/22/022/006	rev. 0