


EXISTING MATERIALS:

Roof: Roof tiles,
Walls: Exposed brick
Windows: wooden
Rainwater Goods & Down pipes: UPVC black

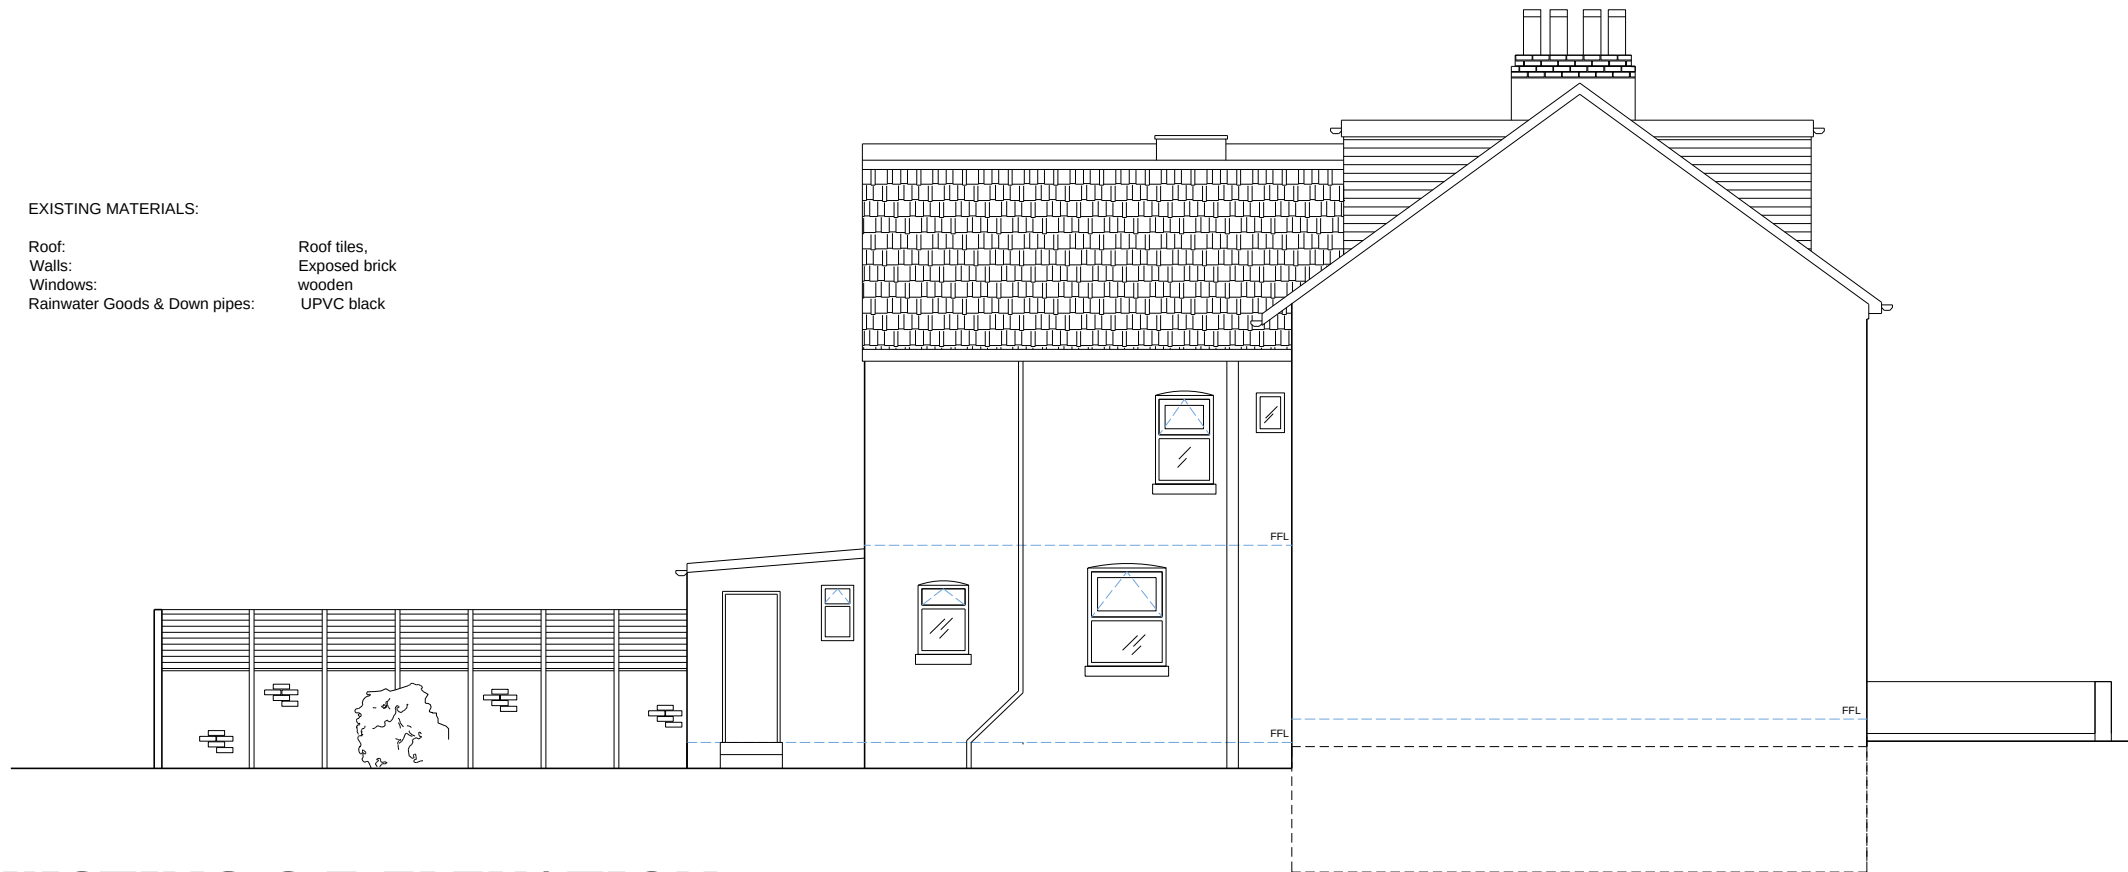


EXISTING S.E ELEVATION

Scale 1:100


PROPOSED MATERIALS:

Roof: Roof tiles, GRP
Walls: Exposed brick, weather boarding
Windows: UPVC White
Door: Powder coated Aluminium White
Rainwater Goods & Down pipes: UPVC grey
Fascias and Soffits: UPVC White

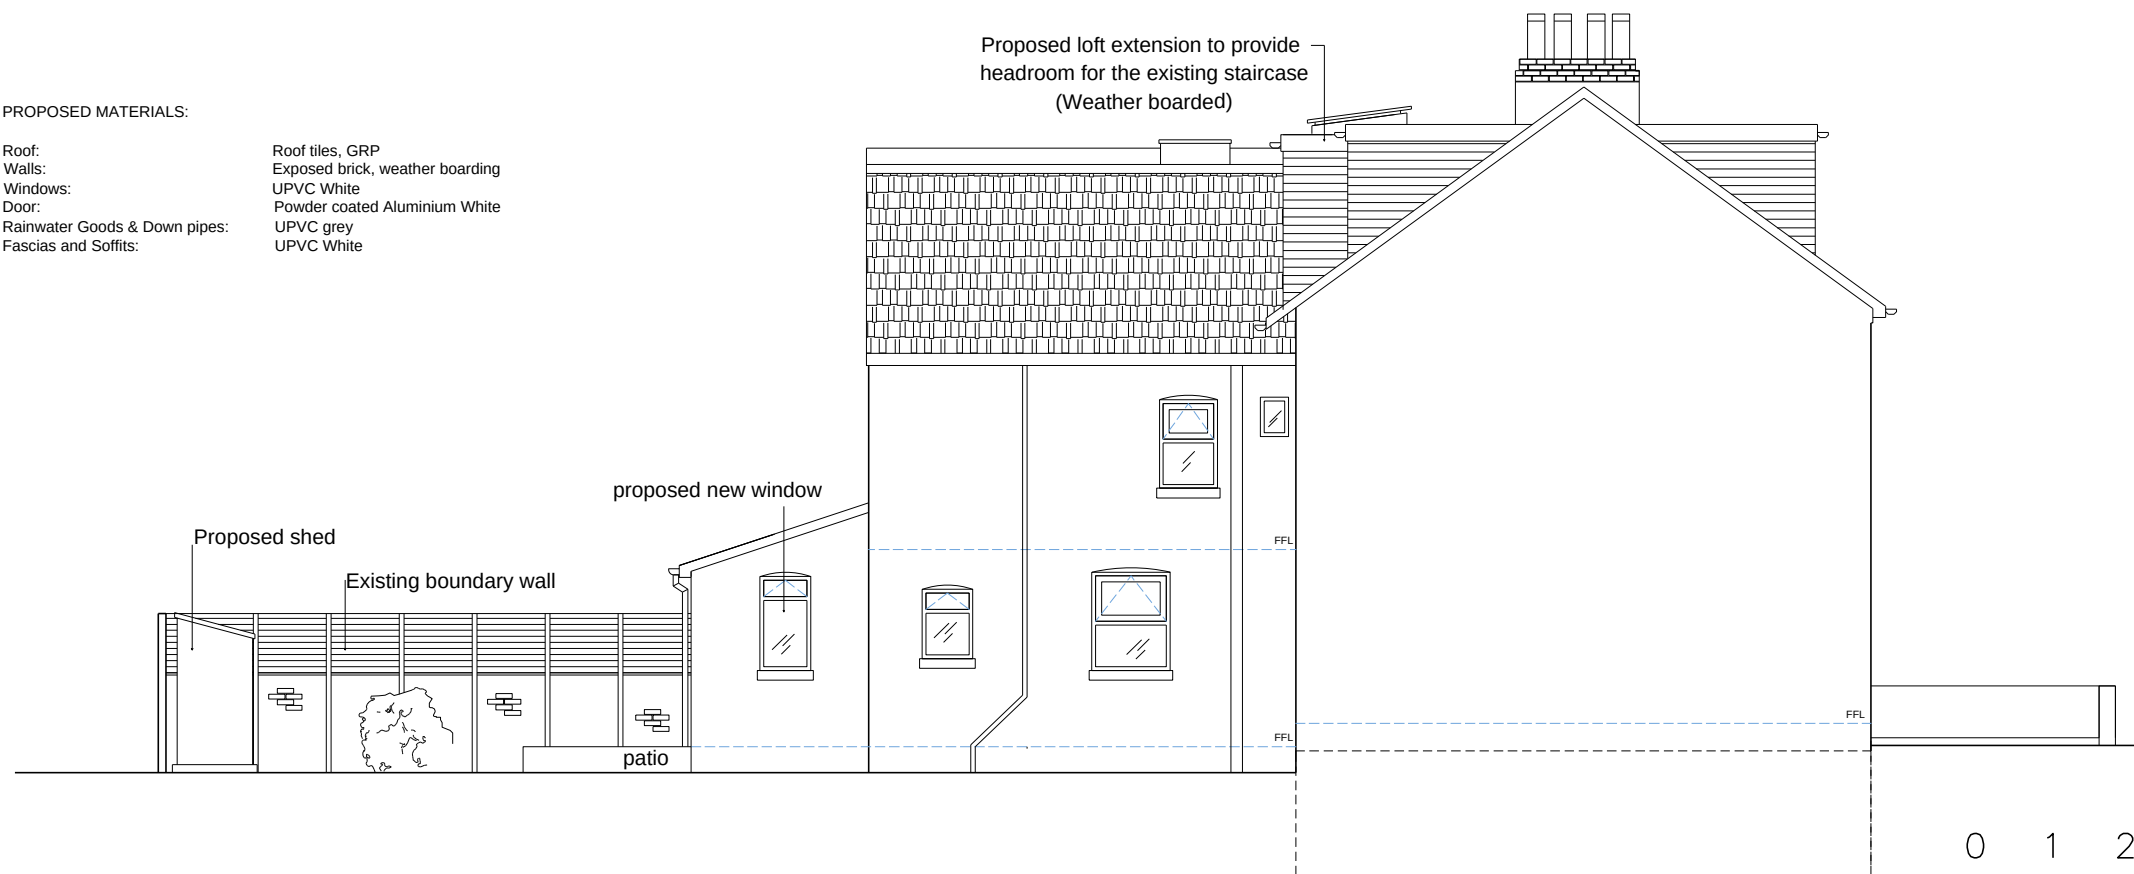

PROPOSED S.E ELEVATION

Scale 1:100

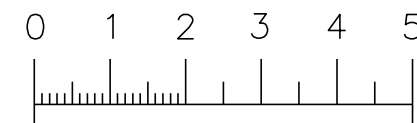

Scale Bar (Metres) - Sc. 1:100

NOTES:

This drawing is the copyright of John Verkaik and should not be copied without consent.

All work must be carried out in accordance with the requirements of the current British Standards and Building Regulations.

The contractor must verify all levels and dimensions on site before commencing any work or preparing shop drawings. Any discrepancies should be notified to the architect immediately.

Use written dimensions only. Do not scale off this drawing. If in doubt please ask.



JV Architects
Broadfield Road
Folkestone
Kent
CT20 2JT
Email: john@jv-architects.co.uk
Mob: 0787 635 3484

PROJECT NO.
2301

CLIENT/PROJECT
Mrs Racheal Banks – Nash
52 Ormonde Road
Hythe, Kent. CT21 6DW

DRAWING TITLE
EXISTING & PROPOSED S.E.
ELEVATION

SCALE
1:100 AT A3

STATUS
PLANNING

DRAWN BY
GJ

CHECKED
JV

DATE
APR 2023

DRAWING NO.
2301-PL-07

REV NO.