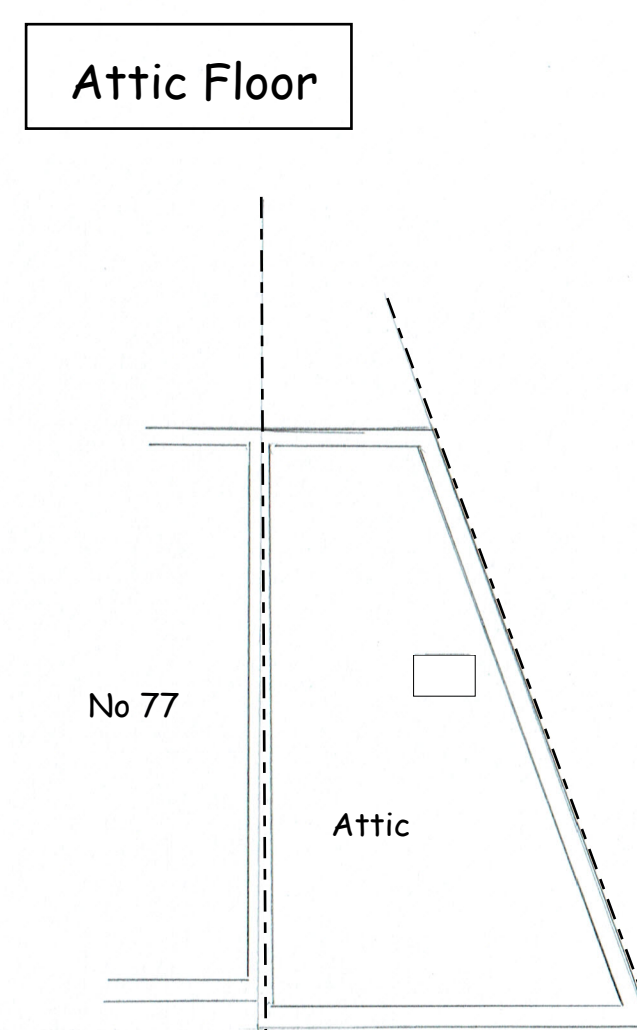
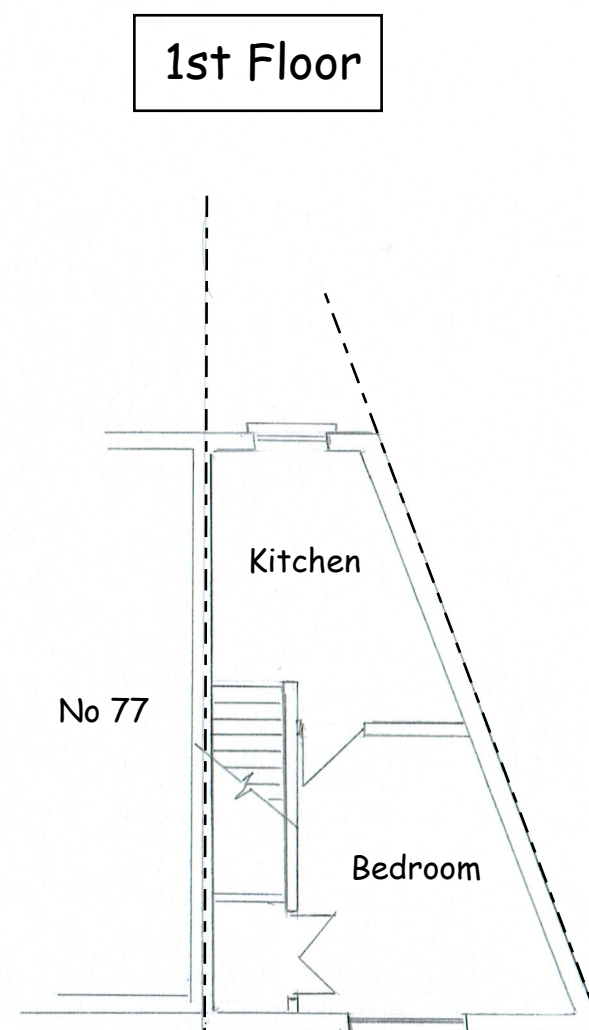
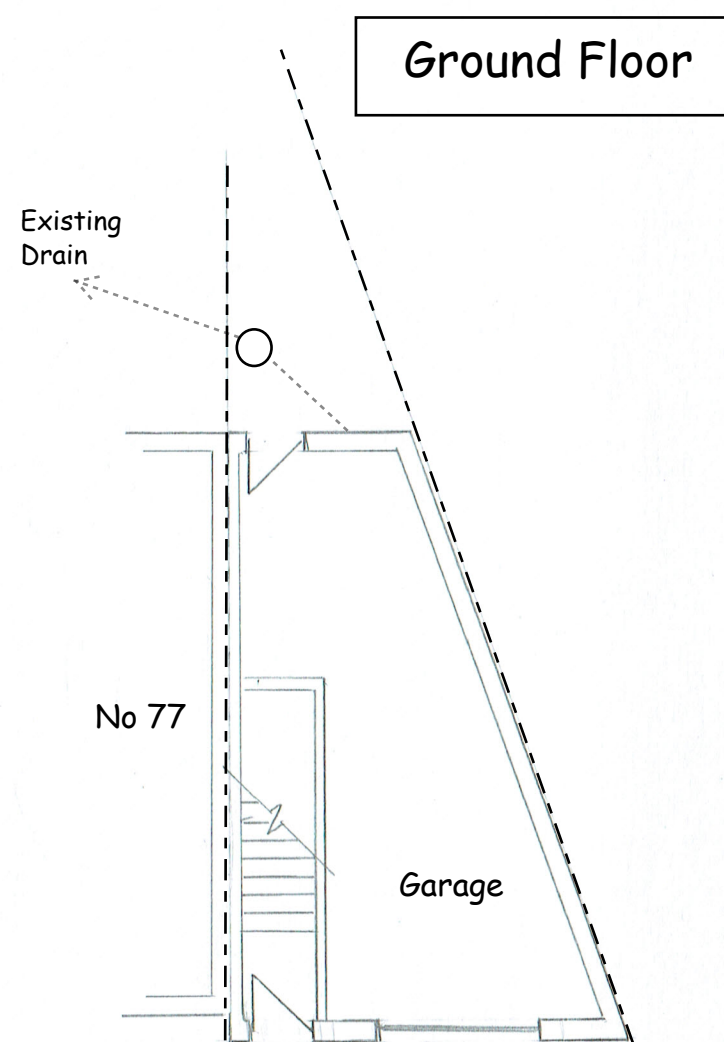


Sub-division of 77 -79 Walton Rd to create an independent dwelling at No 79 following refusal of app: 22/1695/FH

79 Walton Road - Folkestone CT19 5QS

Existing Layout plans

Drawing Number CB-003

Scale 1:100 @ A3

Drawn By:
Chris Brian
CB Planning
07810 432 781

Date: 06/03/23