



17 JUL 2023

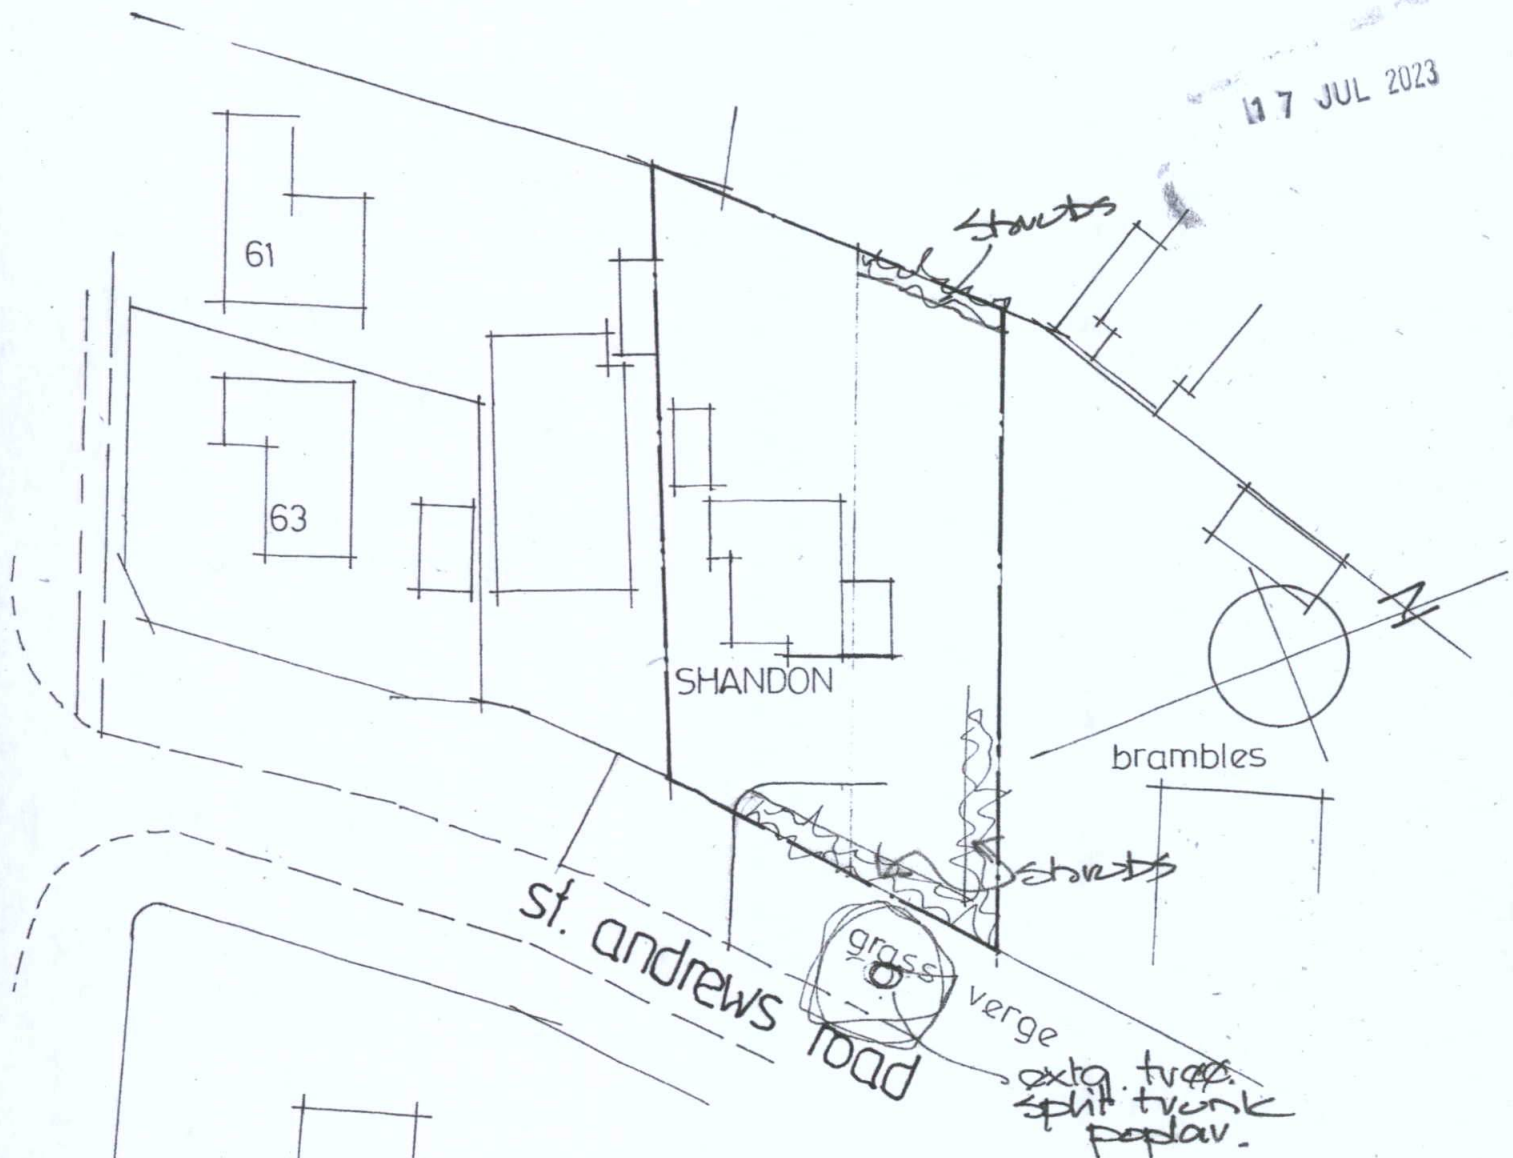

extg. block plan
1:500

'SHANDON'
ST. ANDREWS ROAD,
LITTLESTONE

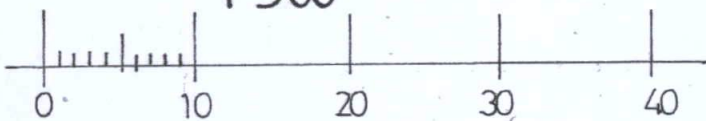

DS/2397/a