



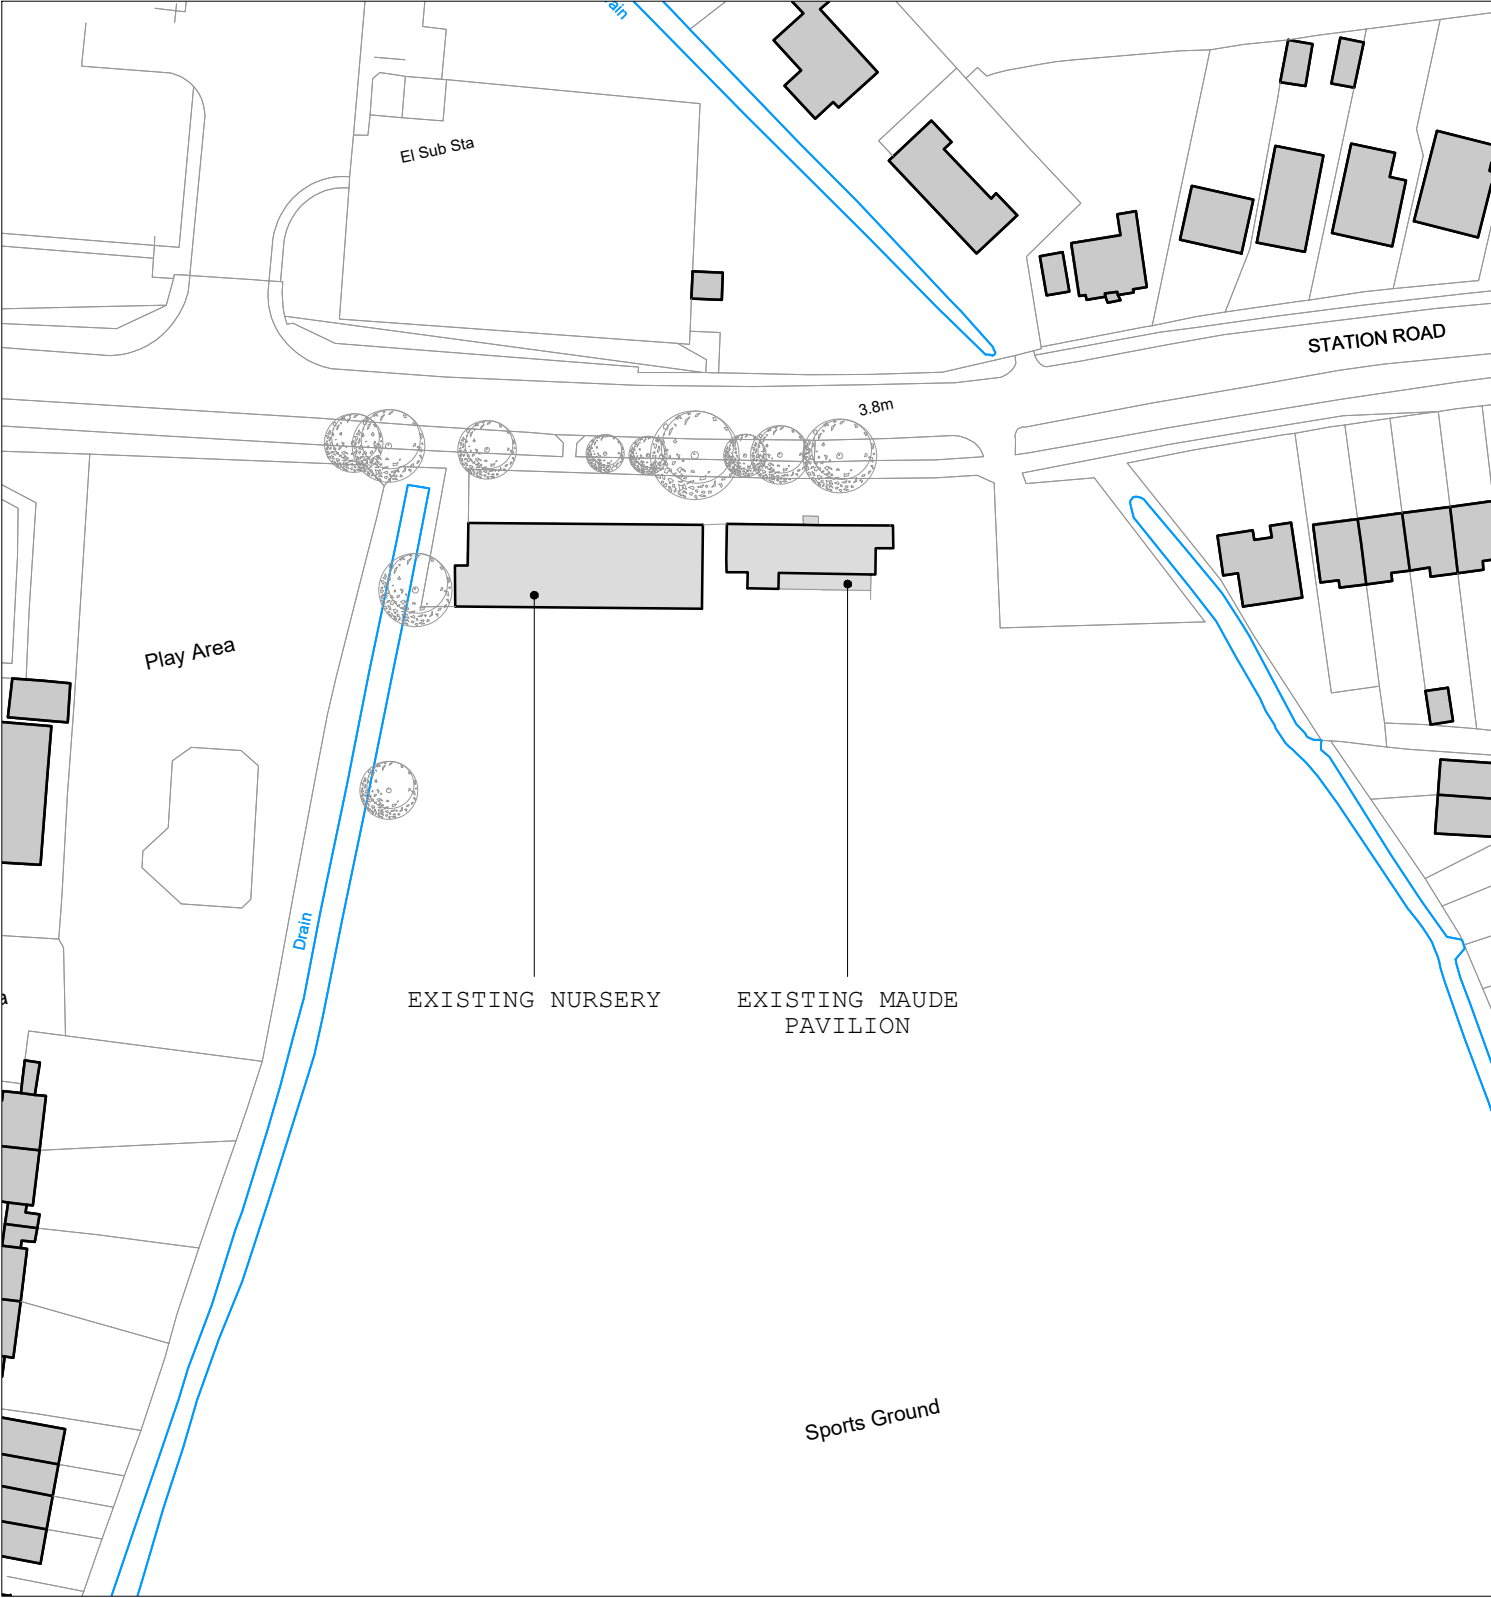


EXISTING BLOCK PLAN

1:1000

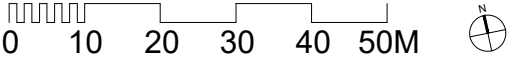

Ordnance Survey, (c) Crown Copyright 2016. All rights reserved. Licence number 100022432

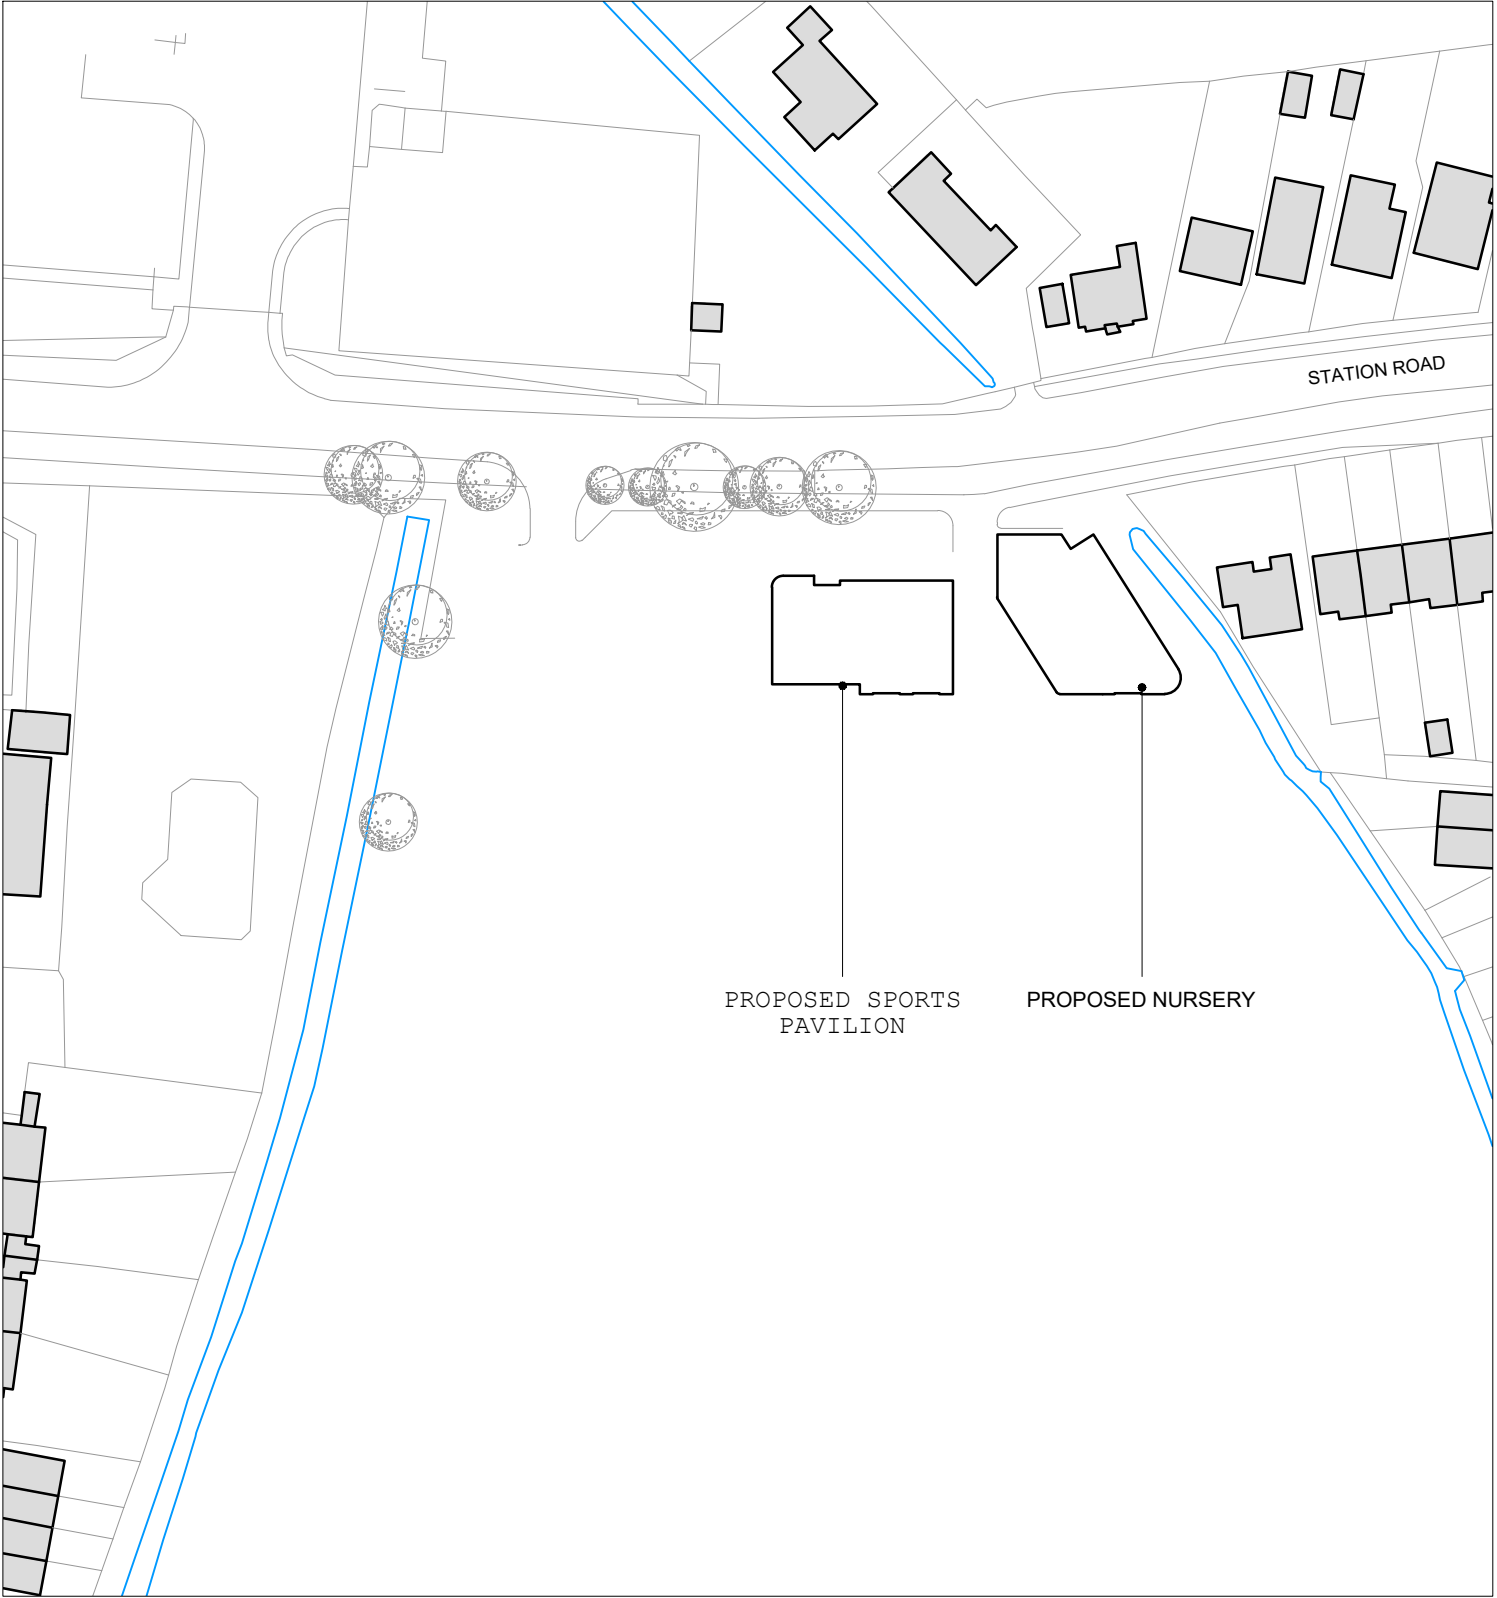

PROPOSED BLOCK PLAN

Hollaway

London | The Arden Street | London | WC1X 9ND
T +44 (0) 20 7655 5435 | E london@hollawaystudio.co.uk | W www.hollawaystudio.co.uk
Farn | The Tramway Studios | Rampart Road | Farnham | Kent | CT21 5BG
T +44 (0)1263 260 515 | E farn@hollawaystudio.co.uk | W www.hollawaystudio.co.uk

Project | New Romney Sports Pavlin & Nursery
The Maude Pavilion, Station Road, New Romney
Client | New Romney Town Council
Title | Existing & Proposed Block Plan
Status | PLANNING

Scale@A3 | 1:1000 Date | 25.07.23 Drawn | AB Chk'd | TG

Project Number Drawing Number Revision
22.0054 200-02 -----