



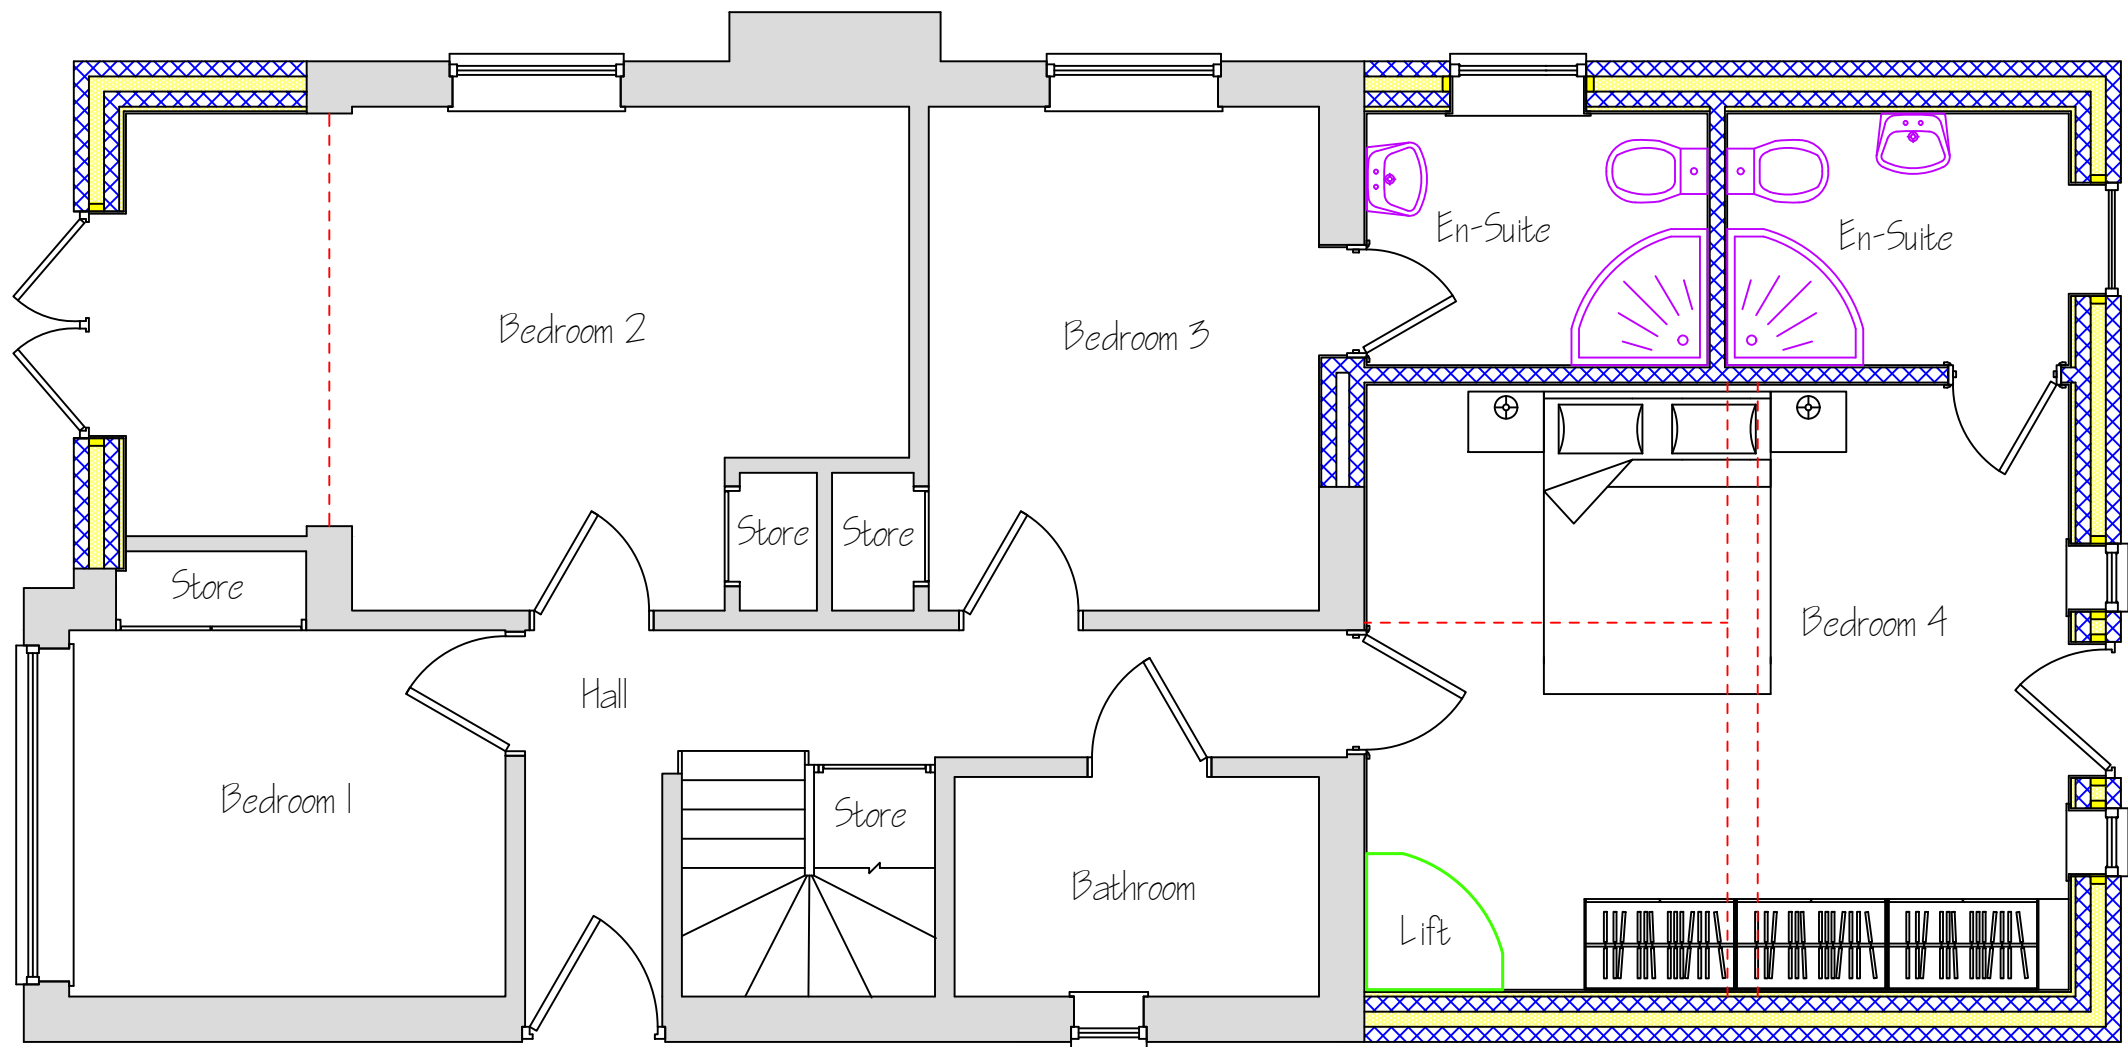

P-(03)00

Proposed Plans: Ground Floor
(Scale 1:50 @A3)

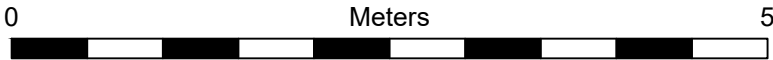

Date: August 2023 Drawing Number: 22052MM-PP-P-(03)00 Rev
Project: Two Storey Front Extension & Rear/Side Balcony Extension
Client: Mrs M Money
Site Address: 13 Coast Drive, Greatstone. TN28 8NX

Building Drawings
124a North Road, Hythe, CT21 5DY
t: 01303 237762
m: 07711 200634
e: des@building-drawings.co.uk
w: www.building-drawings.co.uk