


53 Adie Road

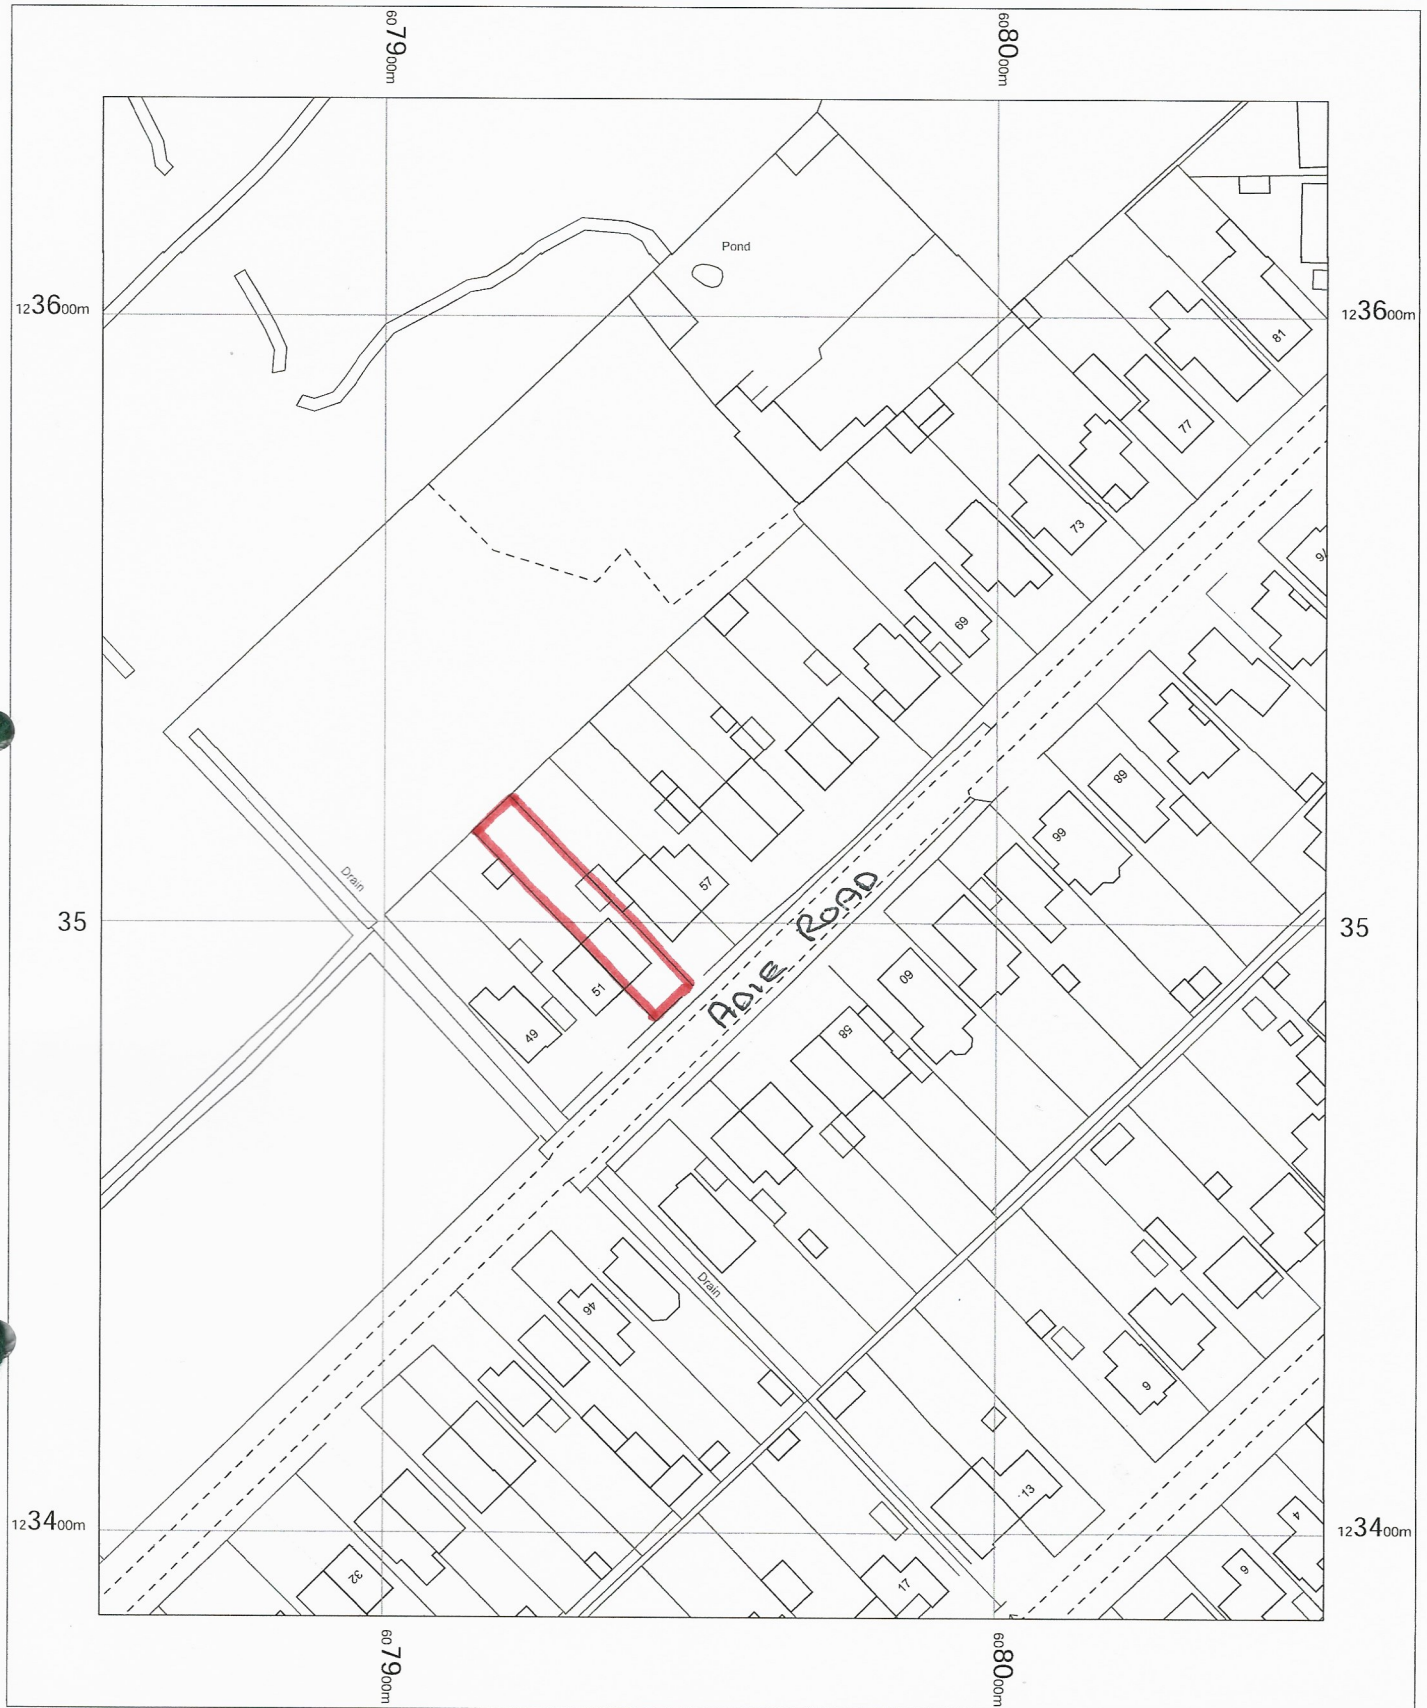

REV A - ROAD NAME ADDED 16/8/23

Greatstone
New Romney
TN28 8SR

OS MasterMap 1250/2500/10000 scale
Monday, July 17, 2023, ID: MDP-01115135
www.mapdataportal.co.uk

1:1250 scale print at A4, Centre: 607954 E, 123511 N

©Crown Copyright Ordnance Survey. Licence no. 100019980



MAPS@
Aworth
SURVEY CONSULTANTS