
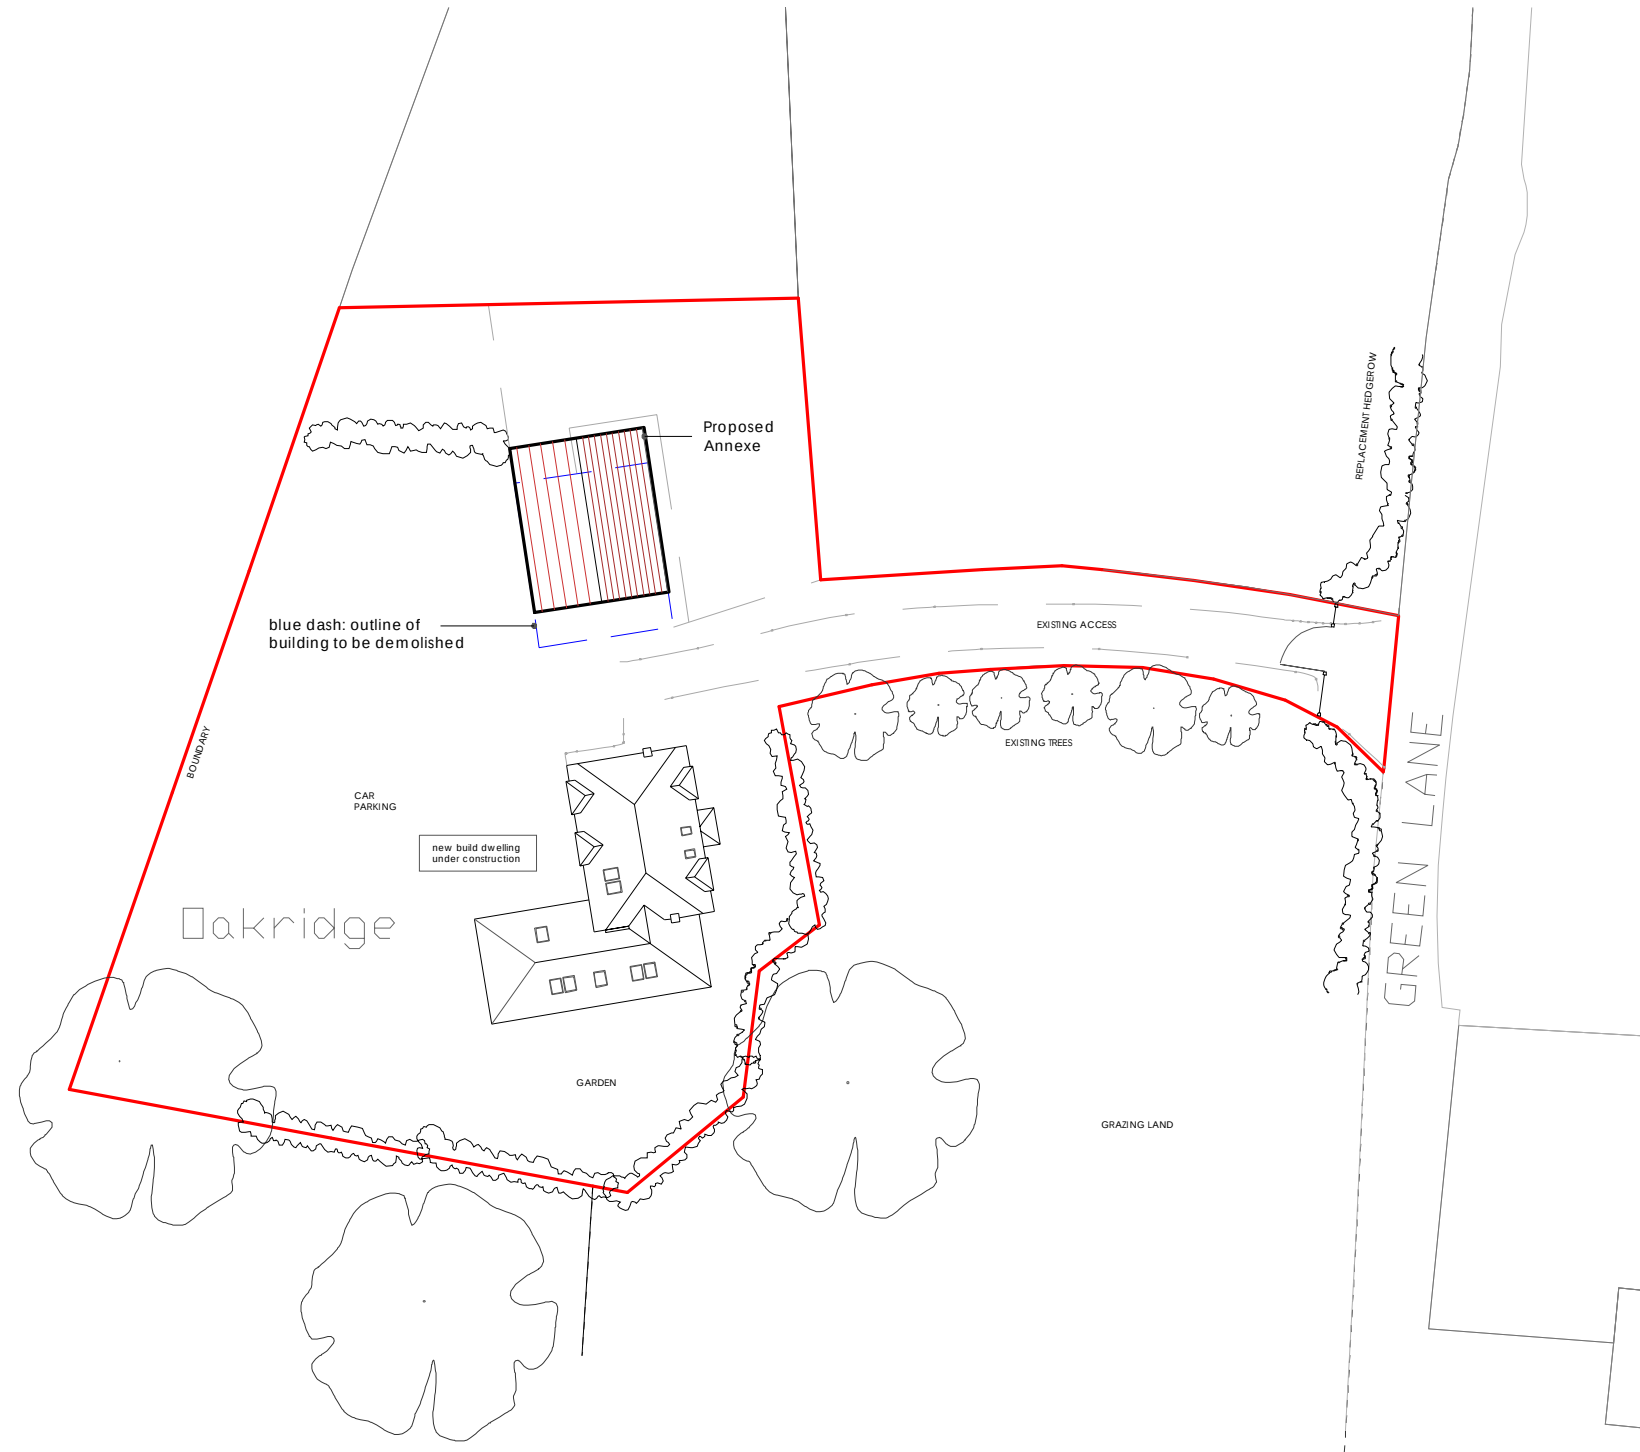
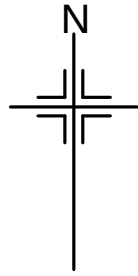


Proposed Block Plan
1:500

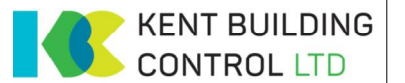

rev.	date	amendment
Kent Building Control Ltd 5 The Farmhouse Yew Tree Studios Stanford TN25 6DH 01303 656001		
client	Julie Gregory	
project	Oakridge Green Lane Lyminge	
drawing title	Detached Annexe Proposed Block Plan	
scale	1:500	date 08.08.23 drawn by JB
drawing no.	KBC/21/003/019	rev.