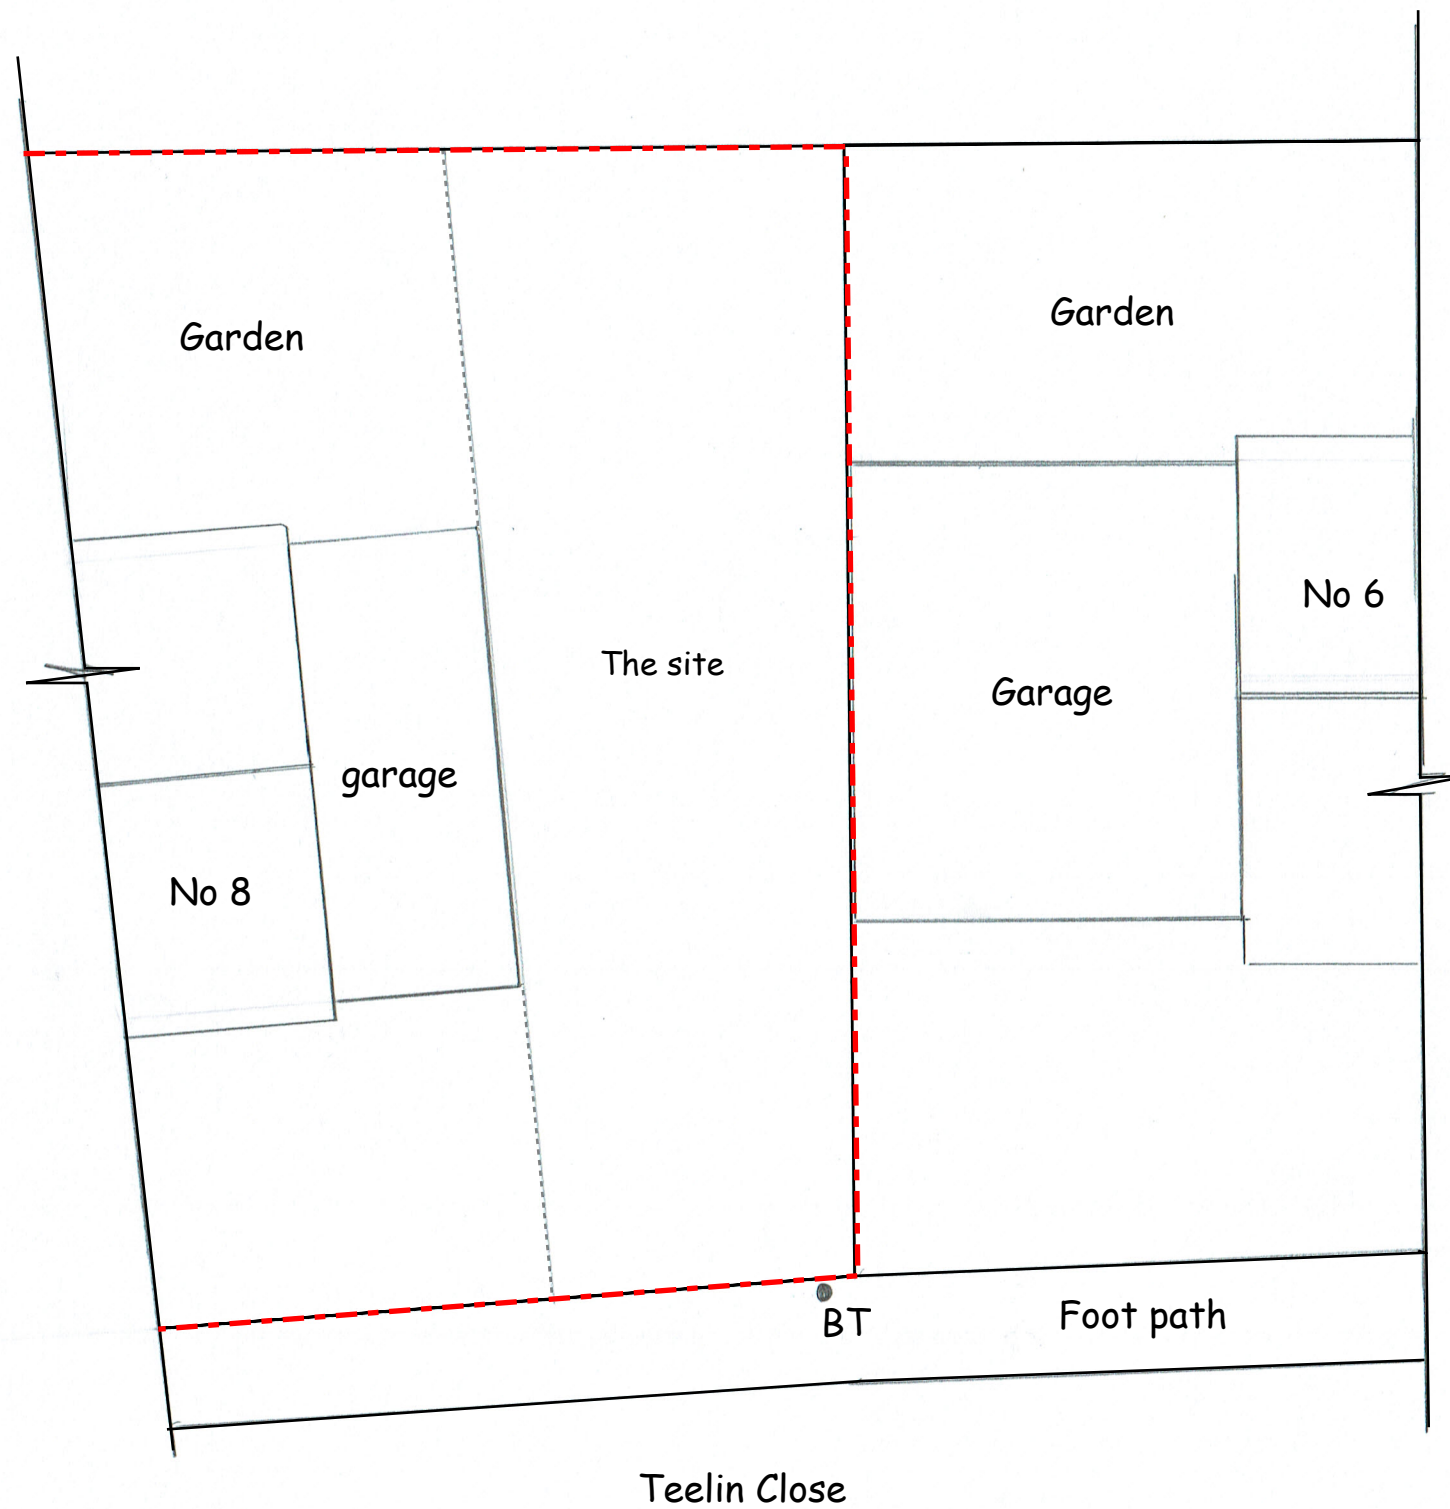


Erection of detached garage with storage above to the side of existing house

8 Teelin Close - St Marys Bay TN29 0SE

Existing layout plan

Drawing Number: CB-003

Scale 1:100 @ A3

Drawn By:
Chris Brian
CB Planning
07810 432 681

Date: 26-08-23