



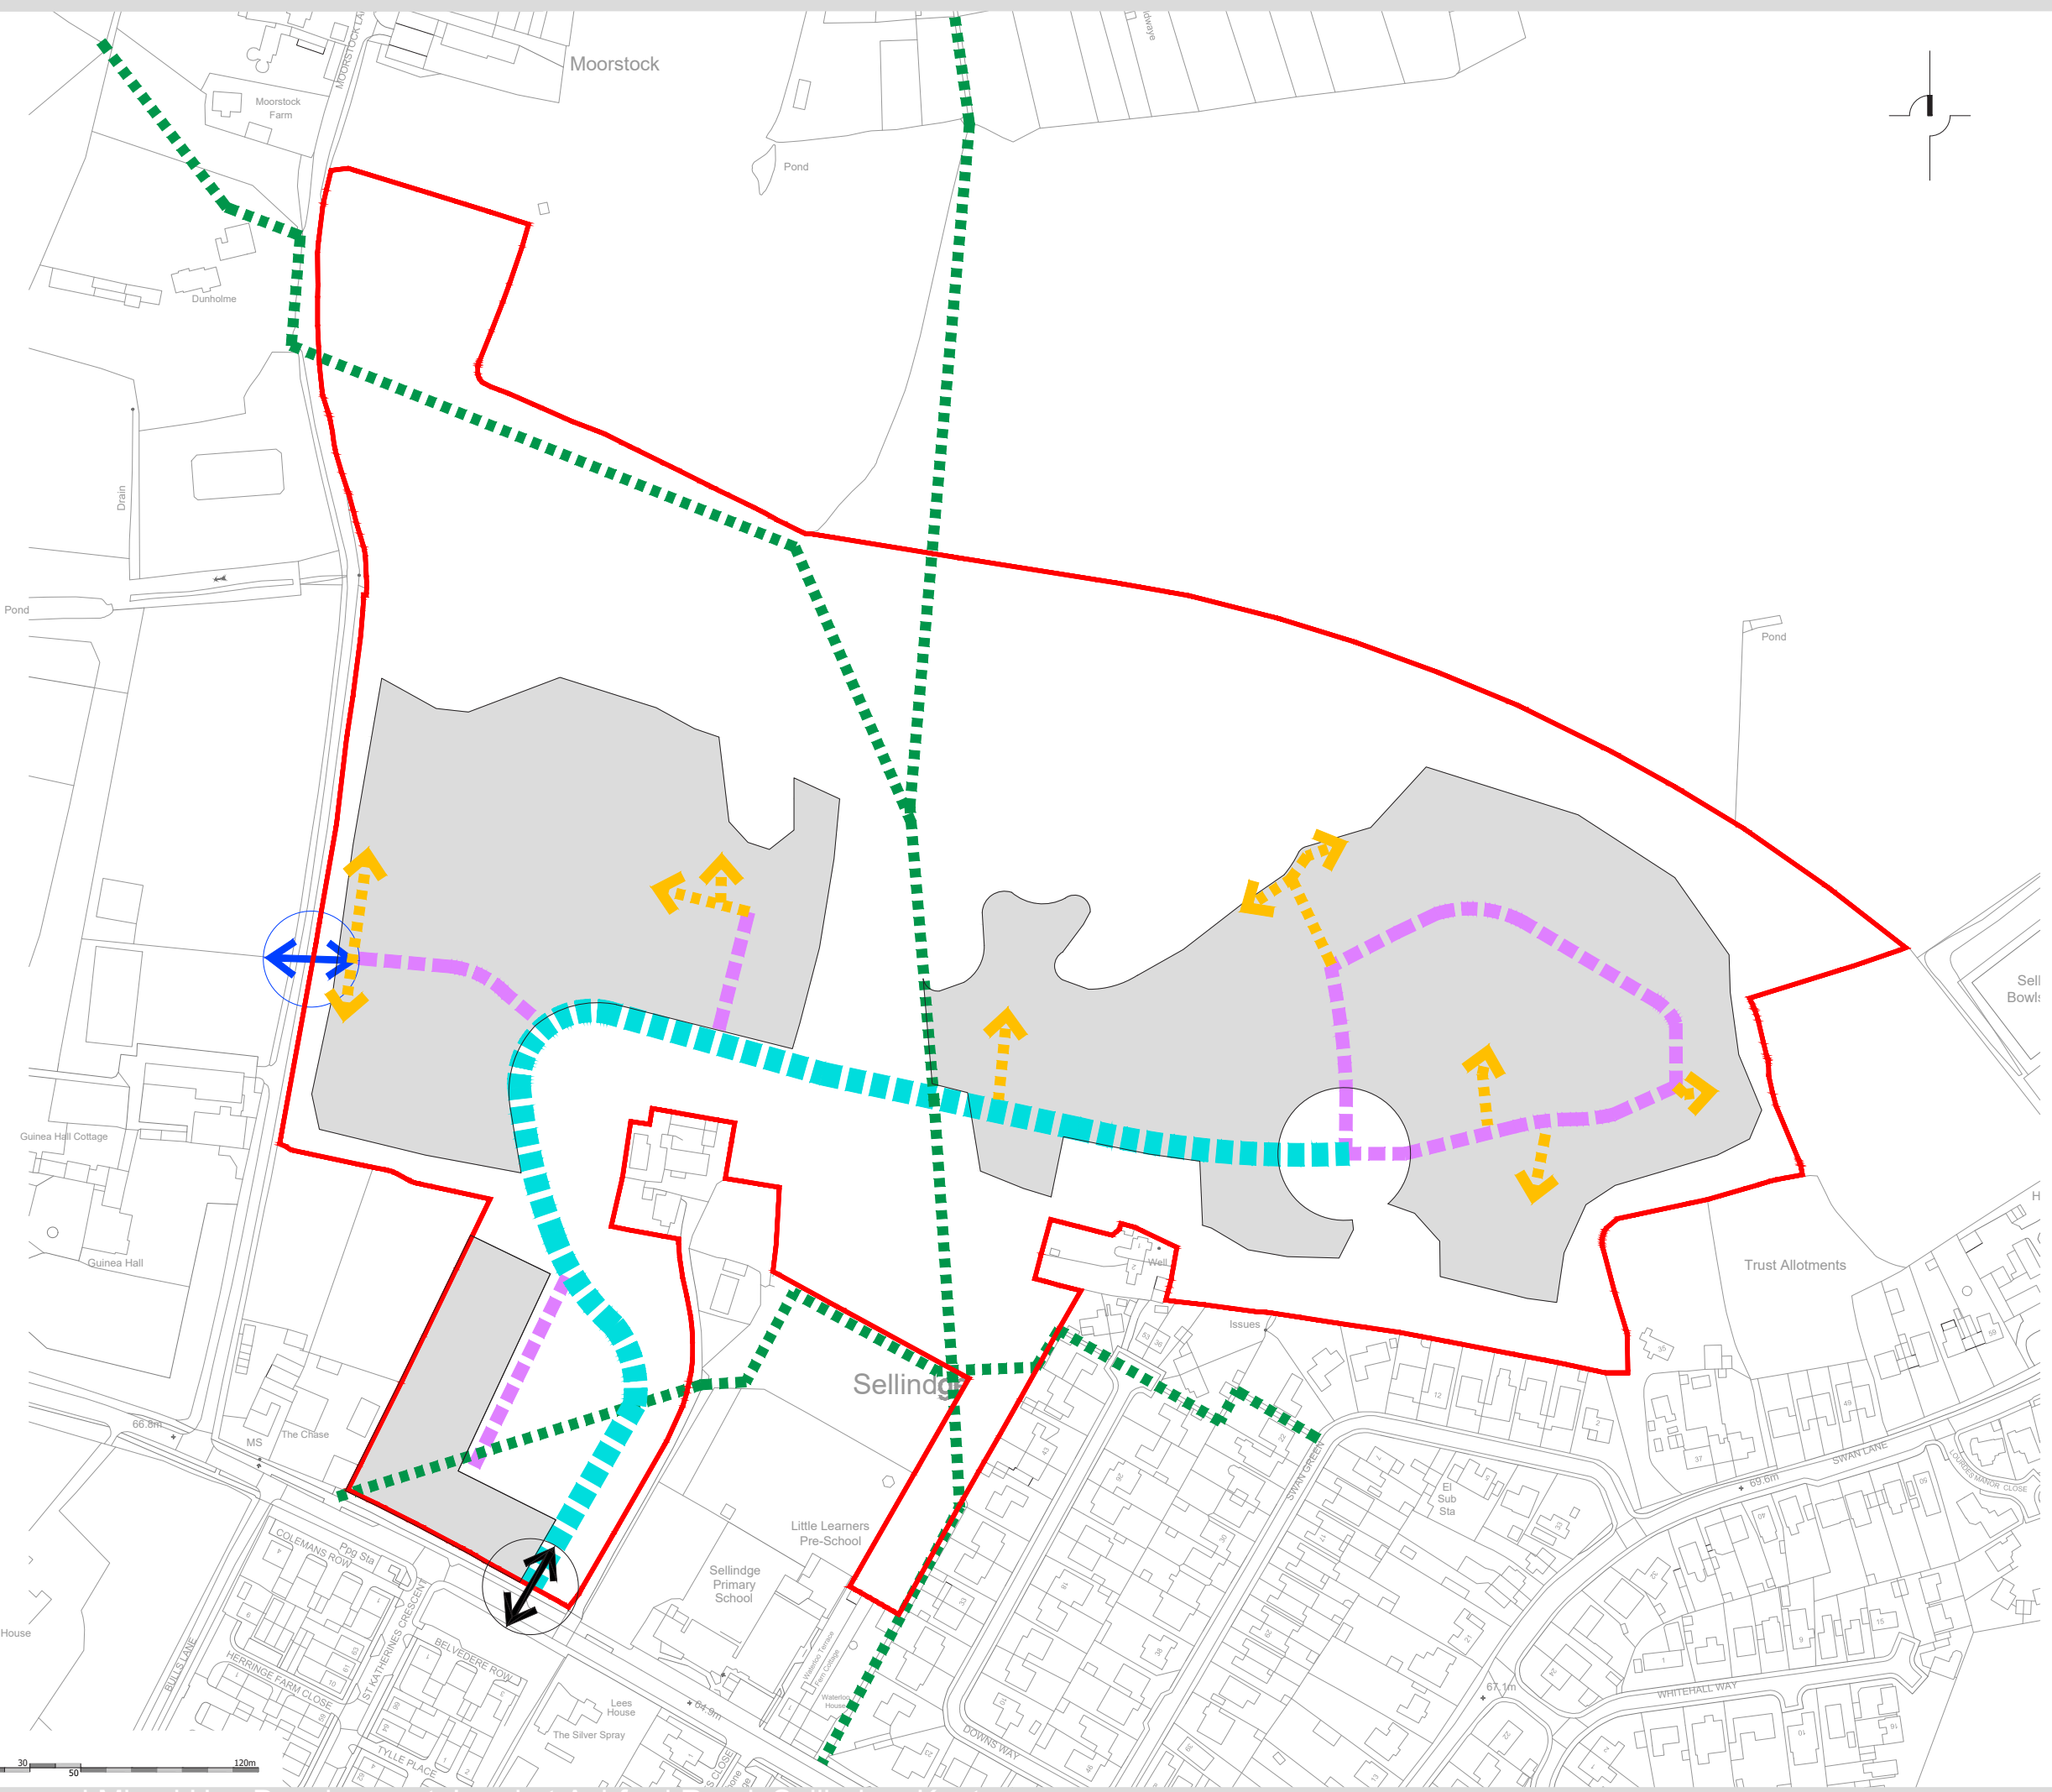

- Key
- Development Boundary
 - Development
 - Primary Development Access Roads
 - Secondary Development Access Streets
 - Tertiary Access Lanes
 - Primary Access Junction
 - Potential Emergency Secondary Access
 - Public Right of Way

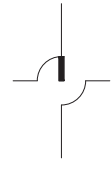

Proposed Mixed Use Development, Land at Ashford Road, Sellindge, Kent



Project		Drawing	
Quinn Homes		Parameter Plan_ Access and Movement	
Proposed Mixed Use Development, Land at Ashford Road, Sellindge, Kent		Scale: 1:1250@A1	Drawn By: DCH
Date: February 2023		Drawing No: 21-112_053 H	

