



proposed west (front) elevation 1:100




existing west (front) elevation 1:100




proposed east (rear) elevation 1:100




existing east (rear) elevation 1:100

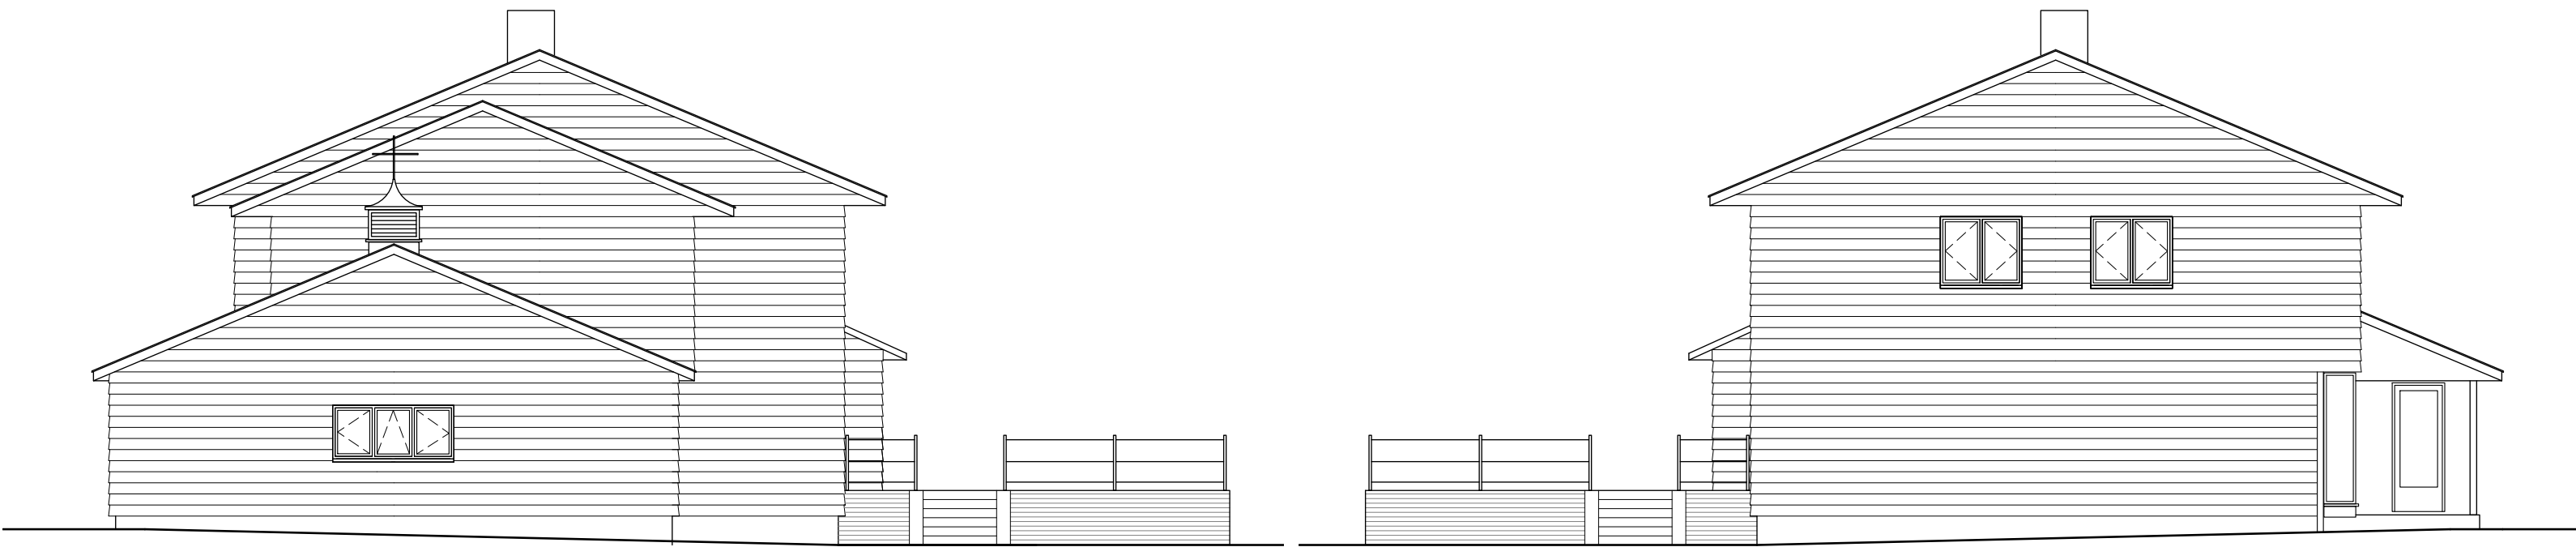

proposed south (side) elevation 1:100

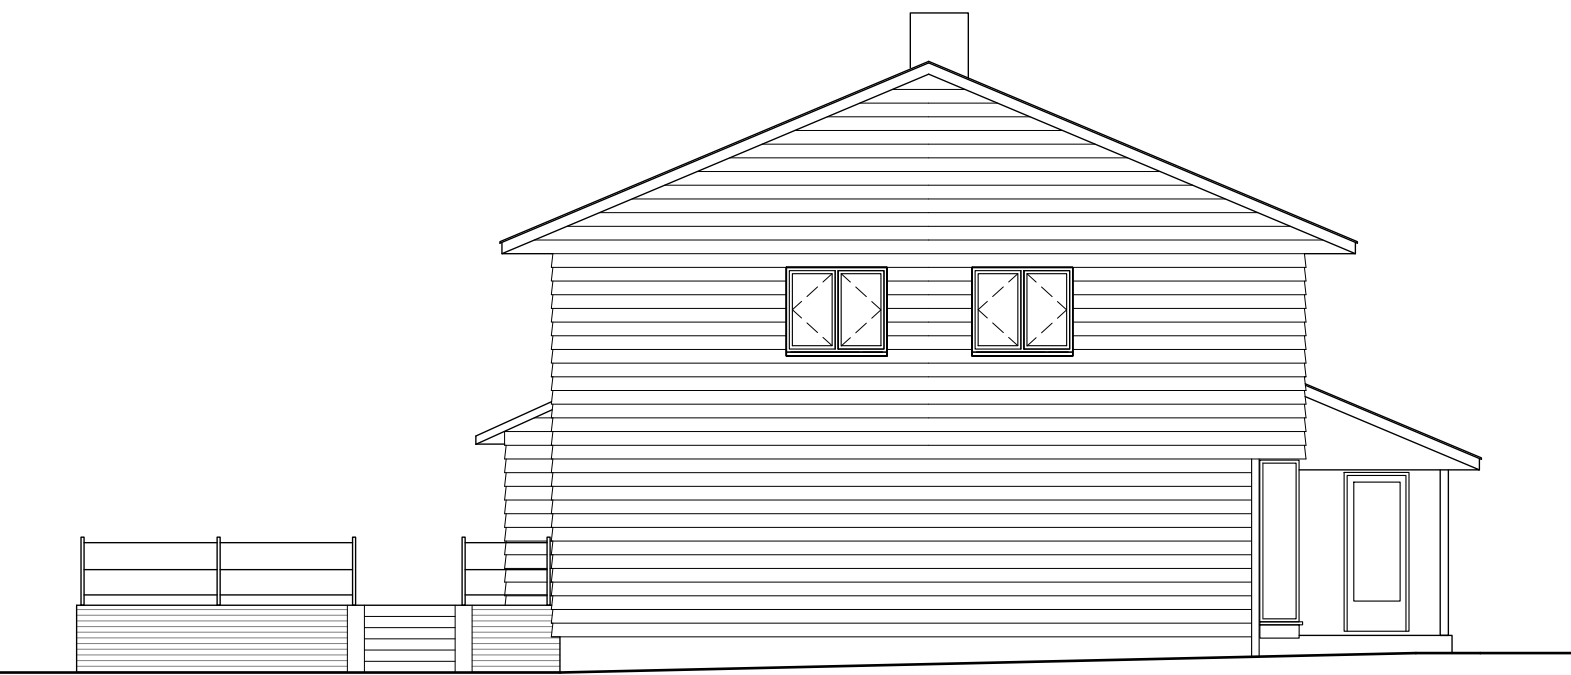

proposed north (side) elevation 1:100

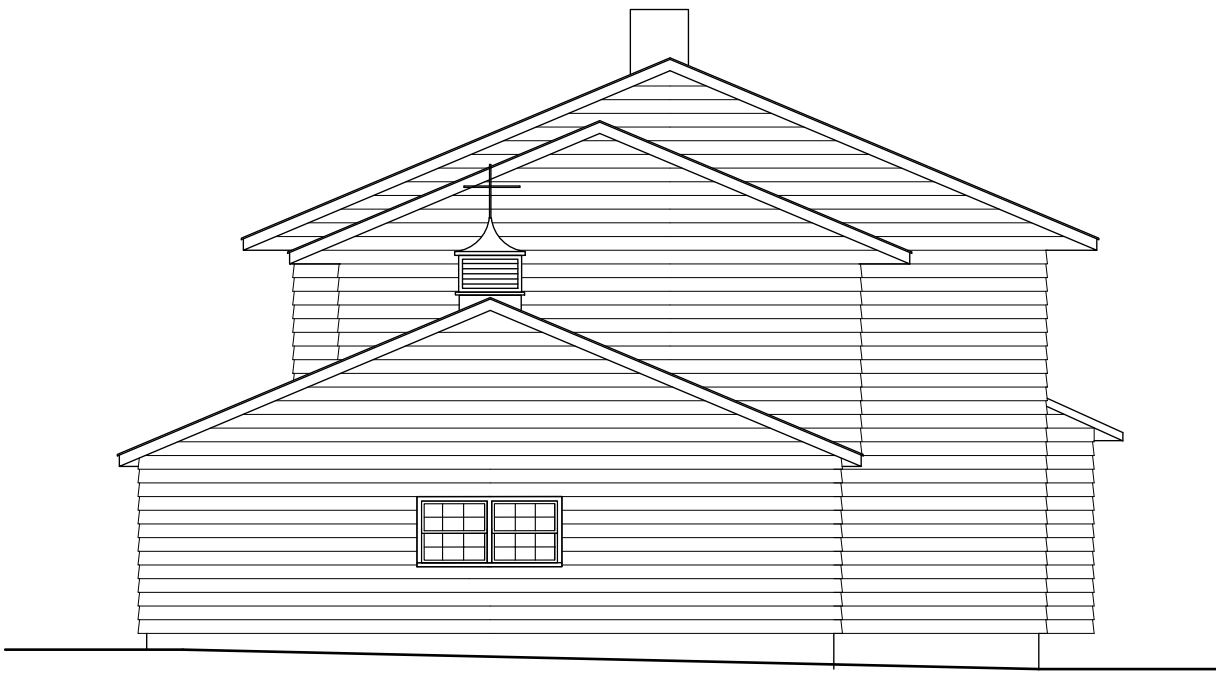

existing south (side) elevation 1:100



existing north (side) elevation 1:100