


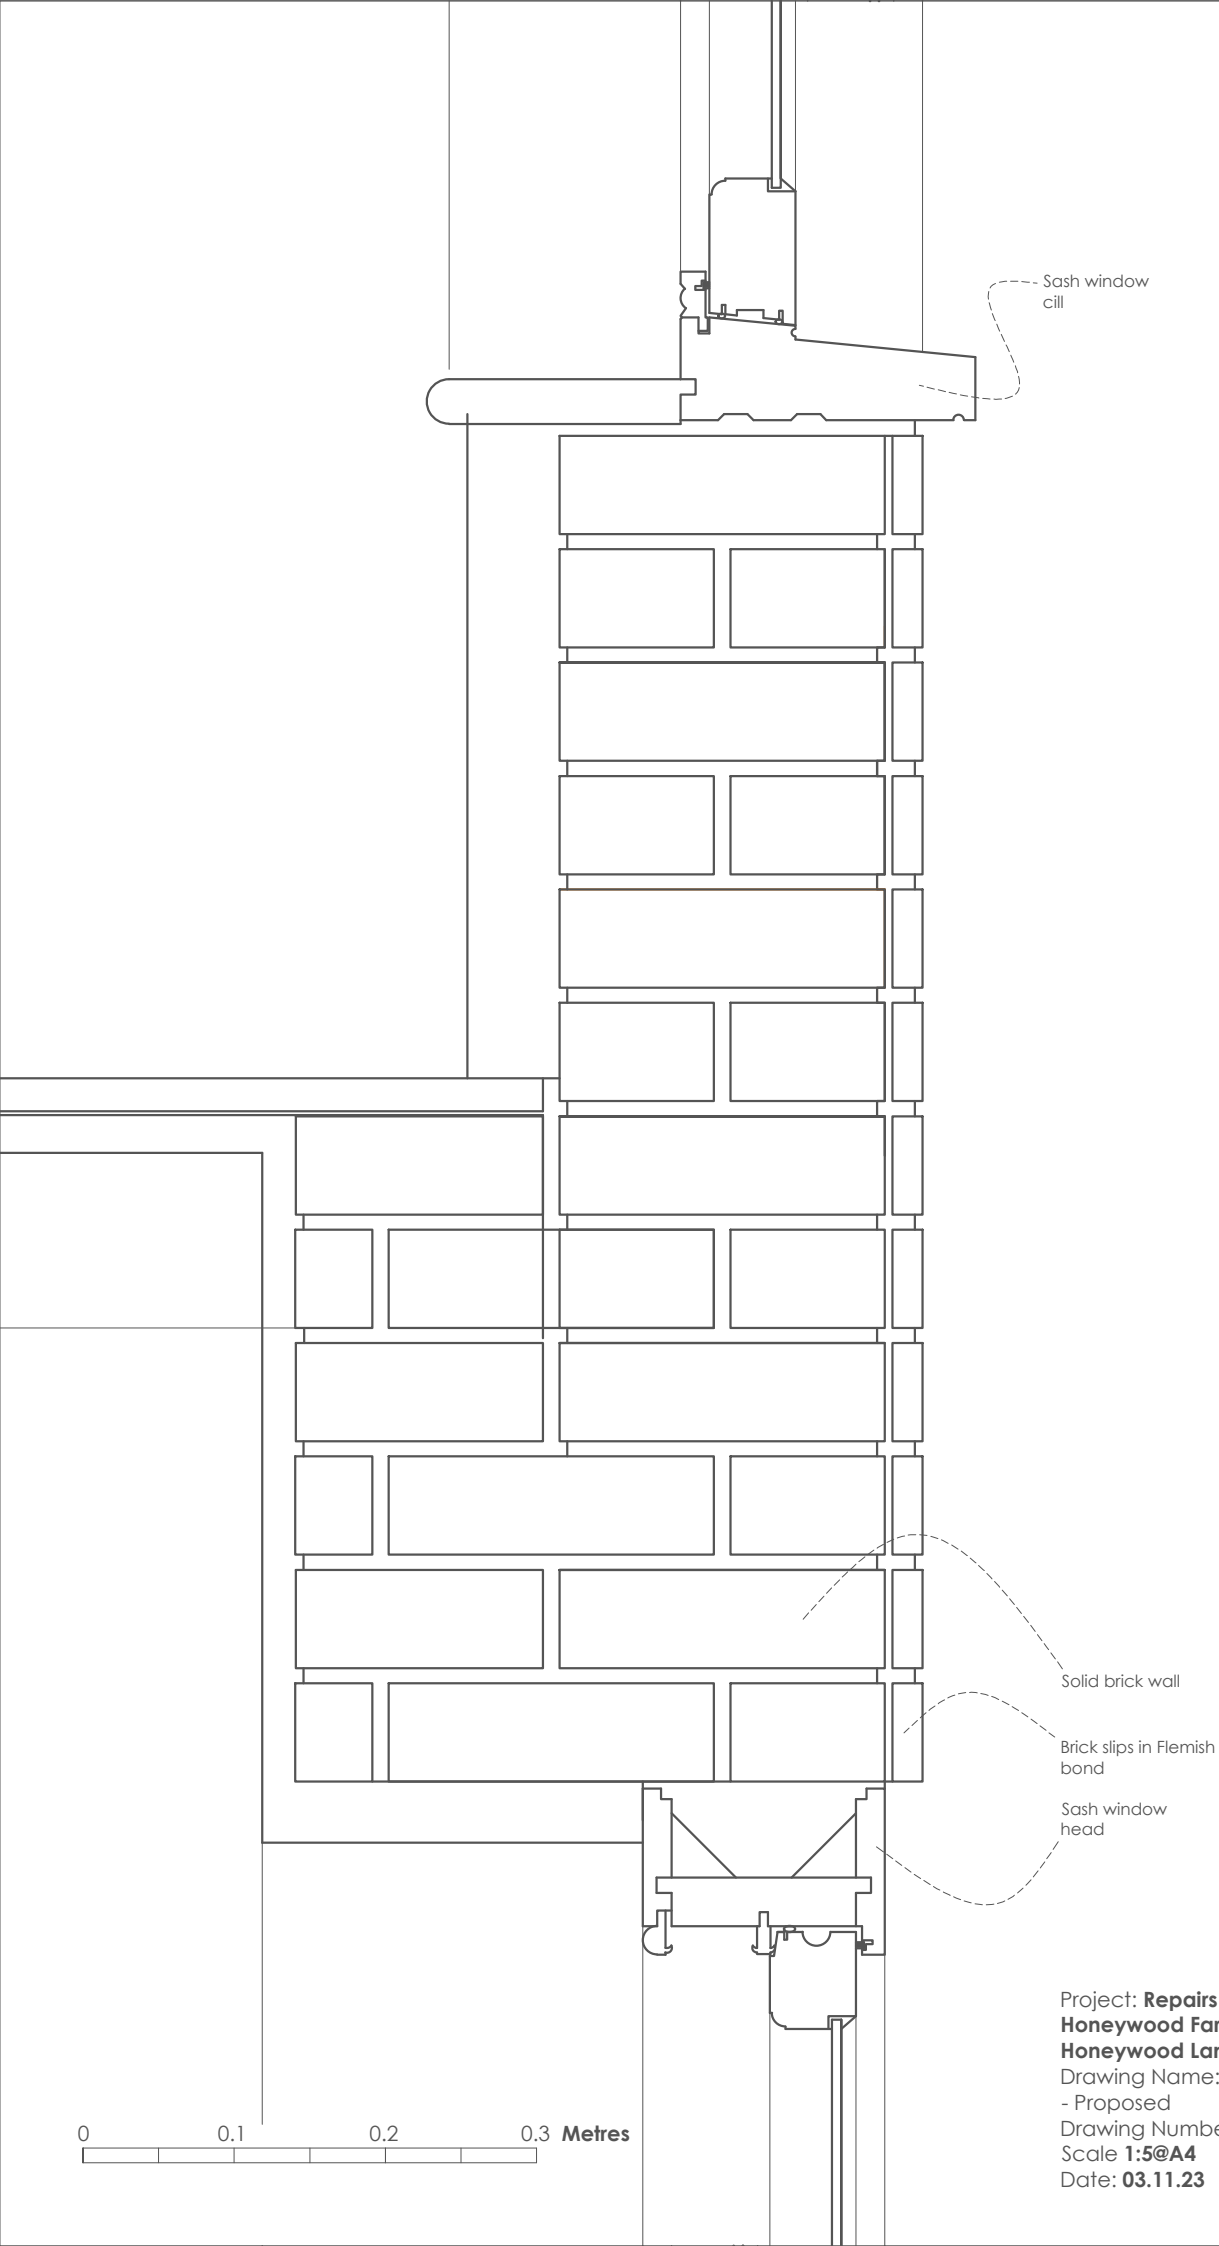

Project: **Repairs to front facade @
Honeywood Farmhouse, Honeywood Farm,
Honeywood Lane, Bilsington, Kent, TN25 7LD**
Drawing Name: **Window Cill + Head Section**
- Proposed
Drawing Number: **18** Revision -
Scale **1:5@A4**
Date: **03.11.23**