


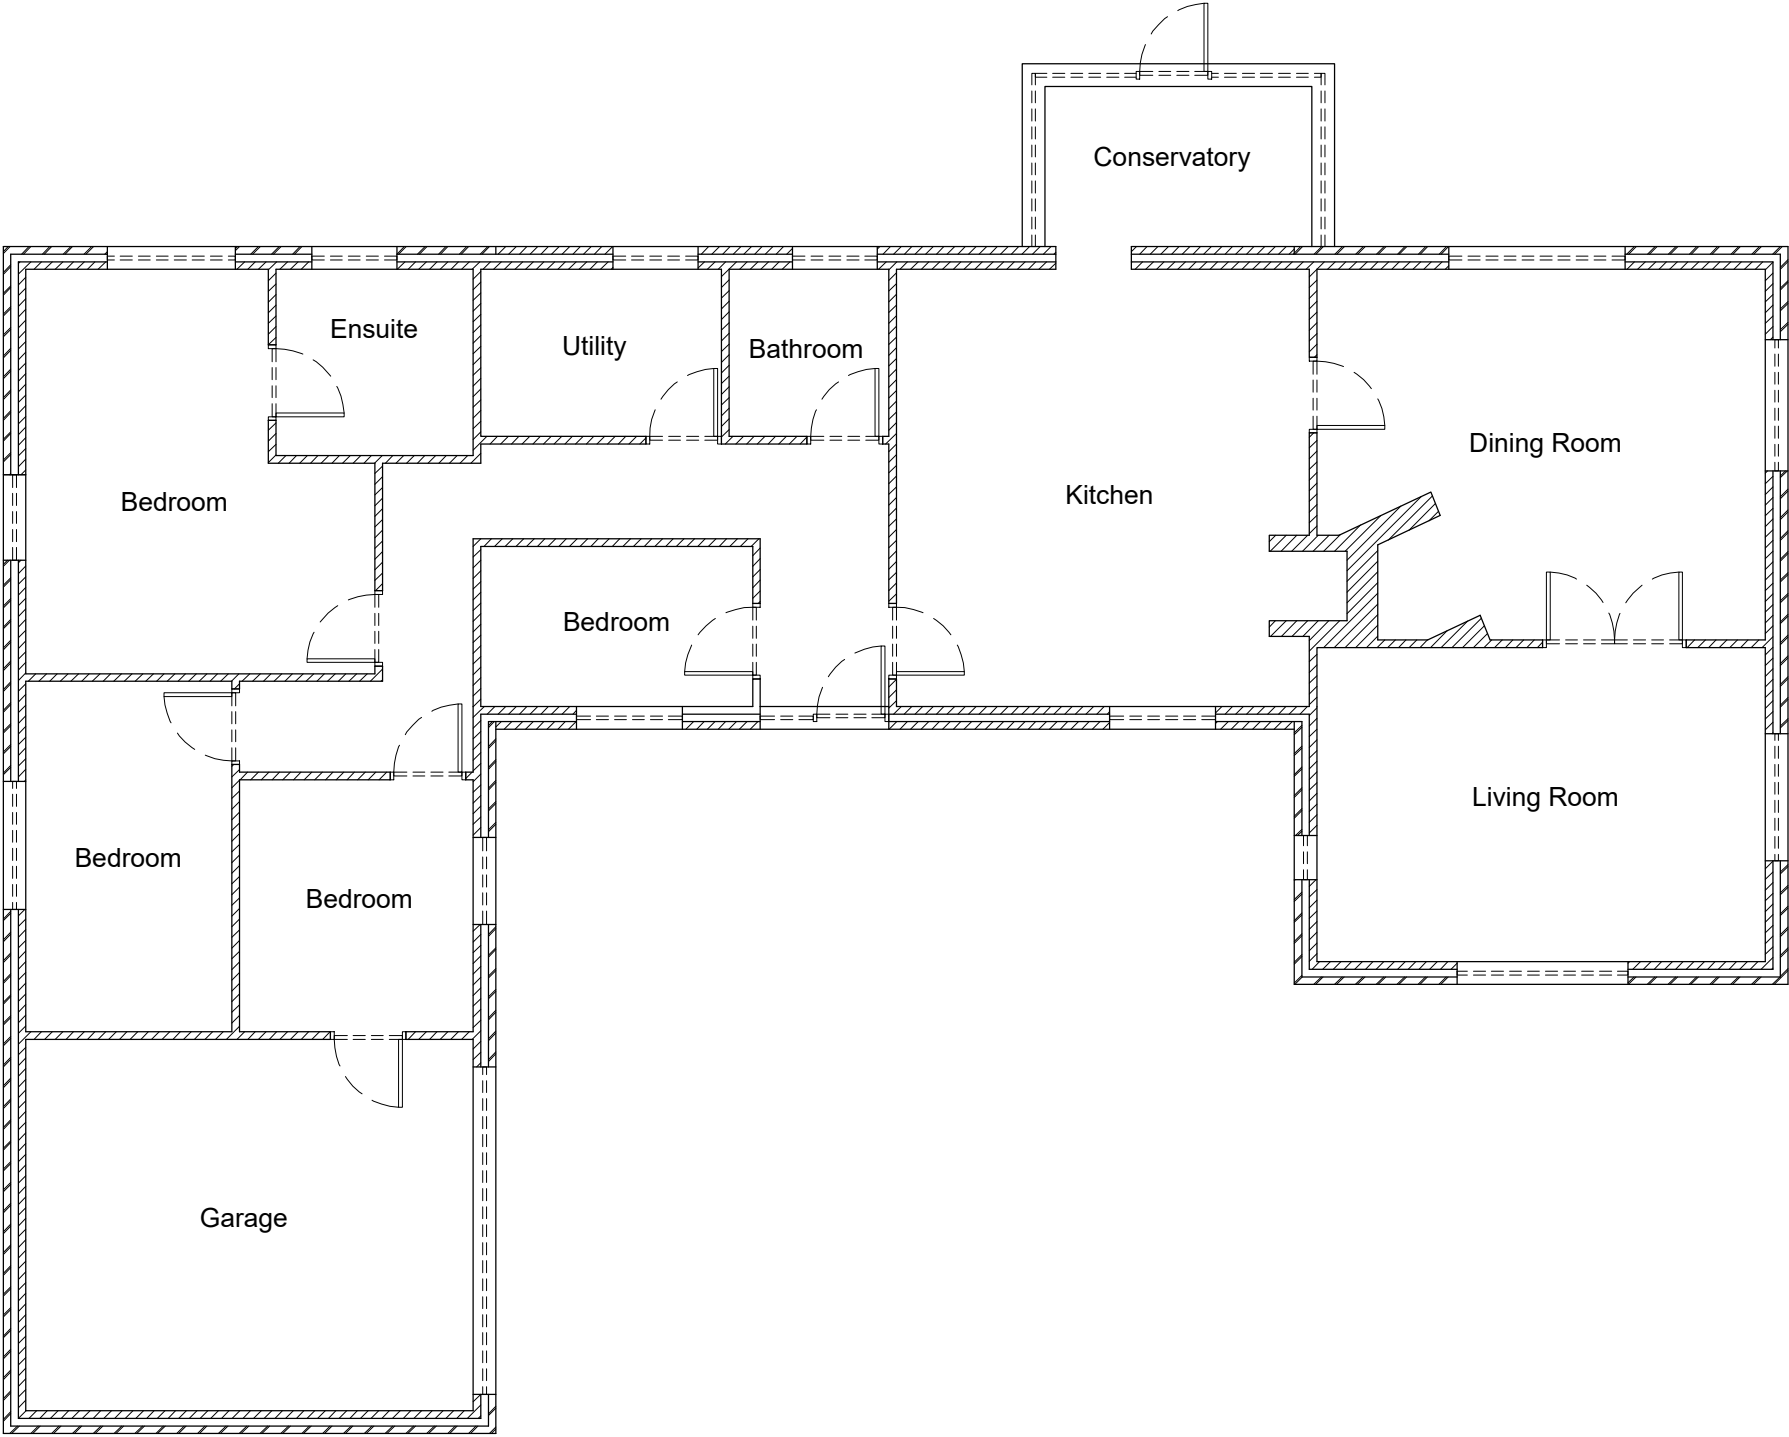

Plan on Ground Floor Level
(Scale 1:100)



REVISIONS:				
No.	Revision:	By:	Check:	Date:
SCALE:	1:100	ORIGINAL SIZE:	A3	DRAWN BY: MCDS
DRAWING NO: 281-003-0007				CHECKED BY: SP
DATE: 17.06.23				