


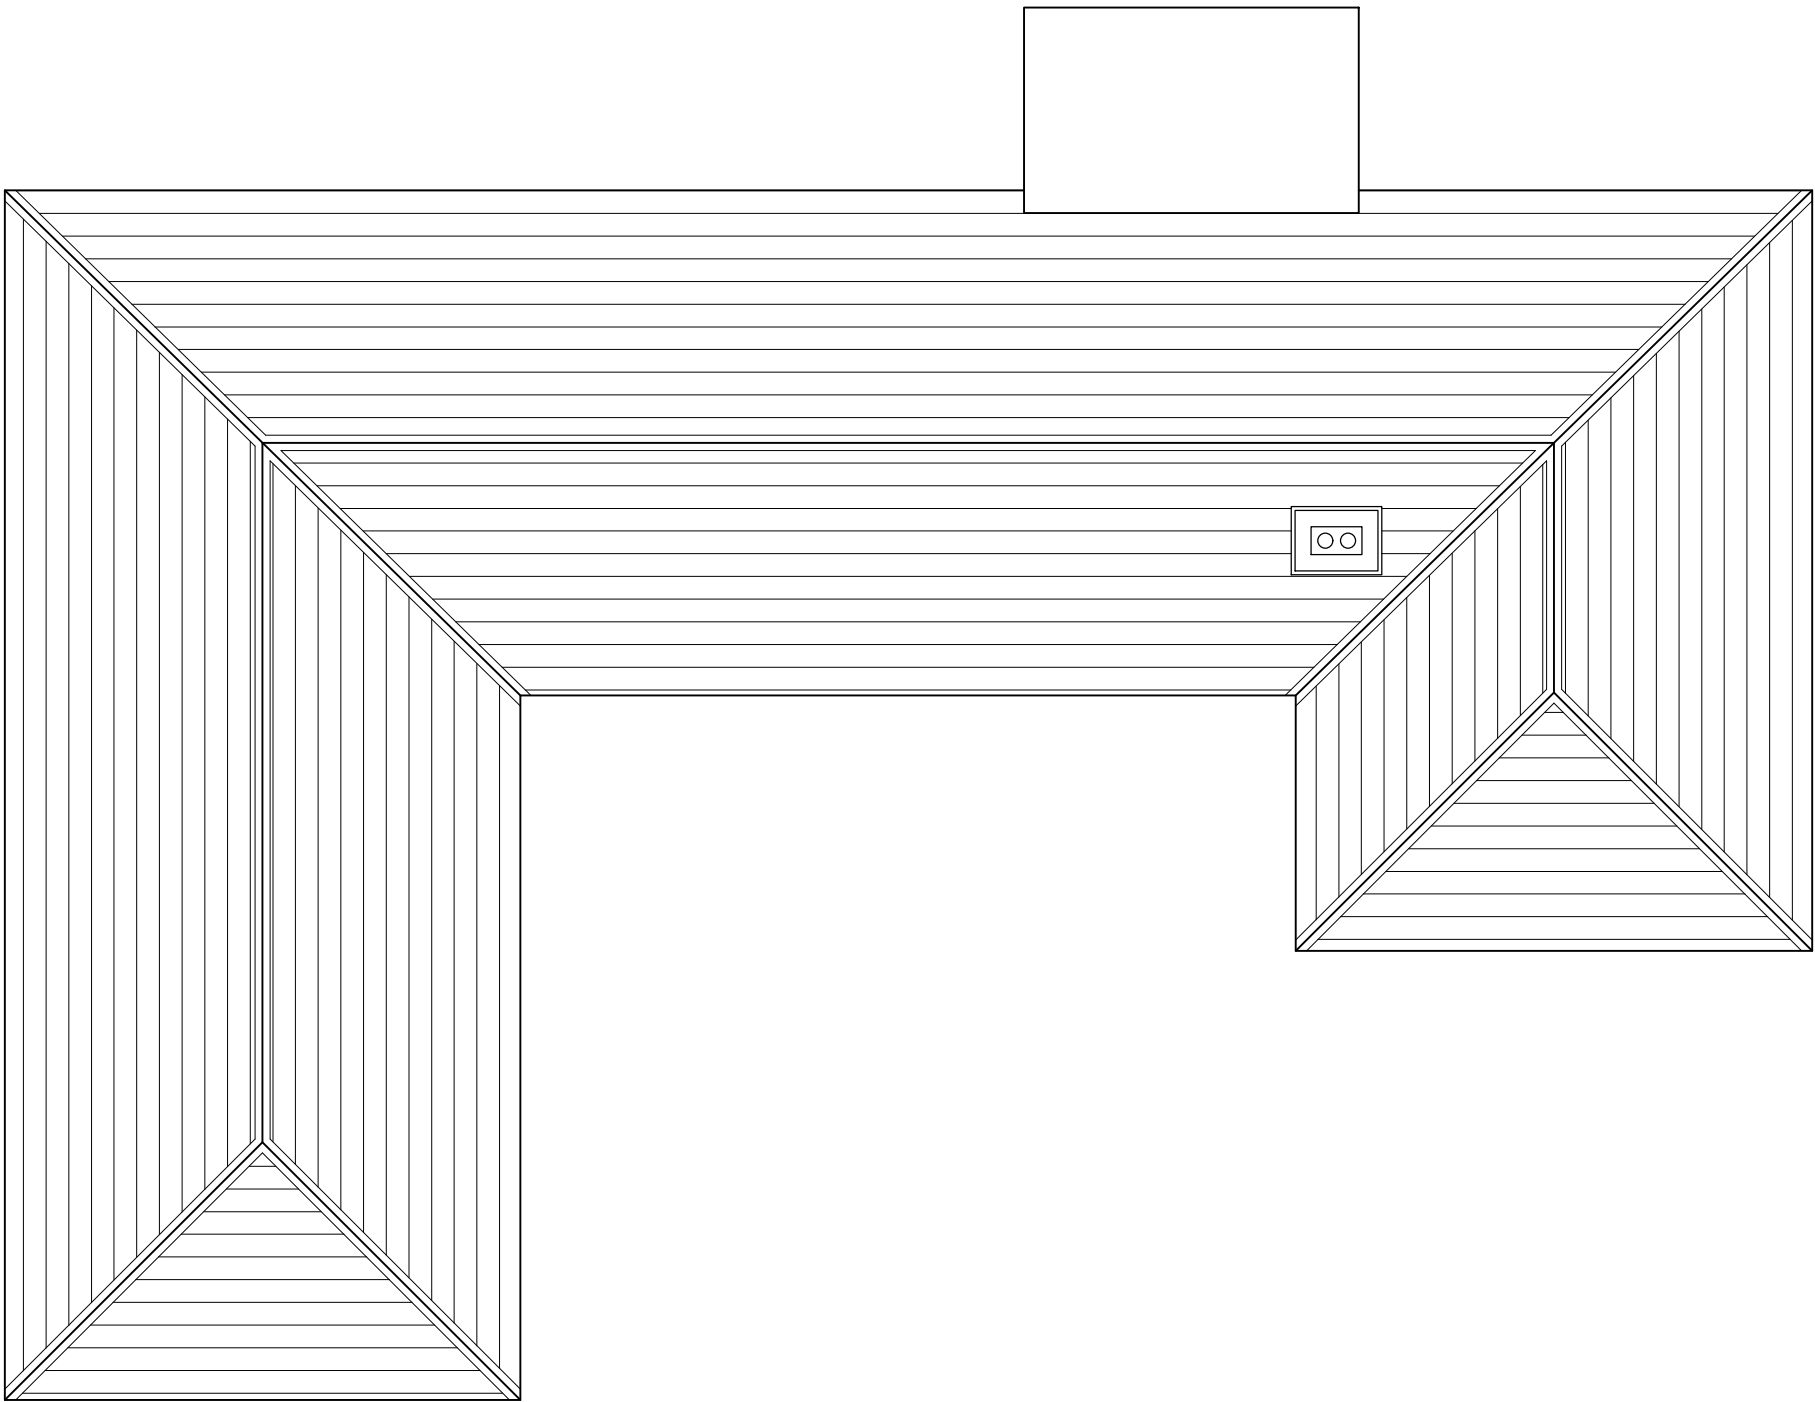

Plan on Roof Level
(Scale 1:100)



REVISIONS:				
No.	Revision:	By:	Check:	Date: