




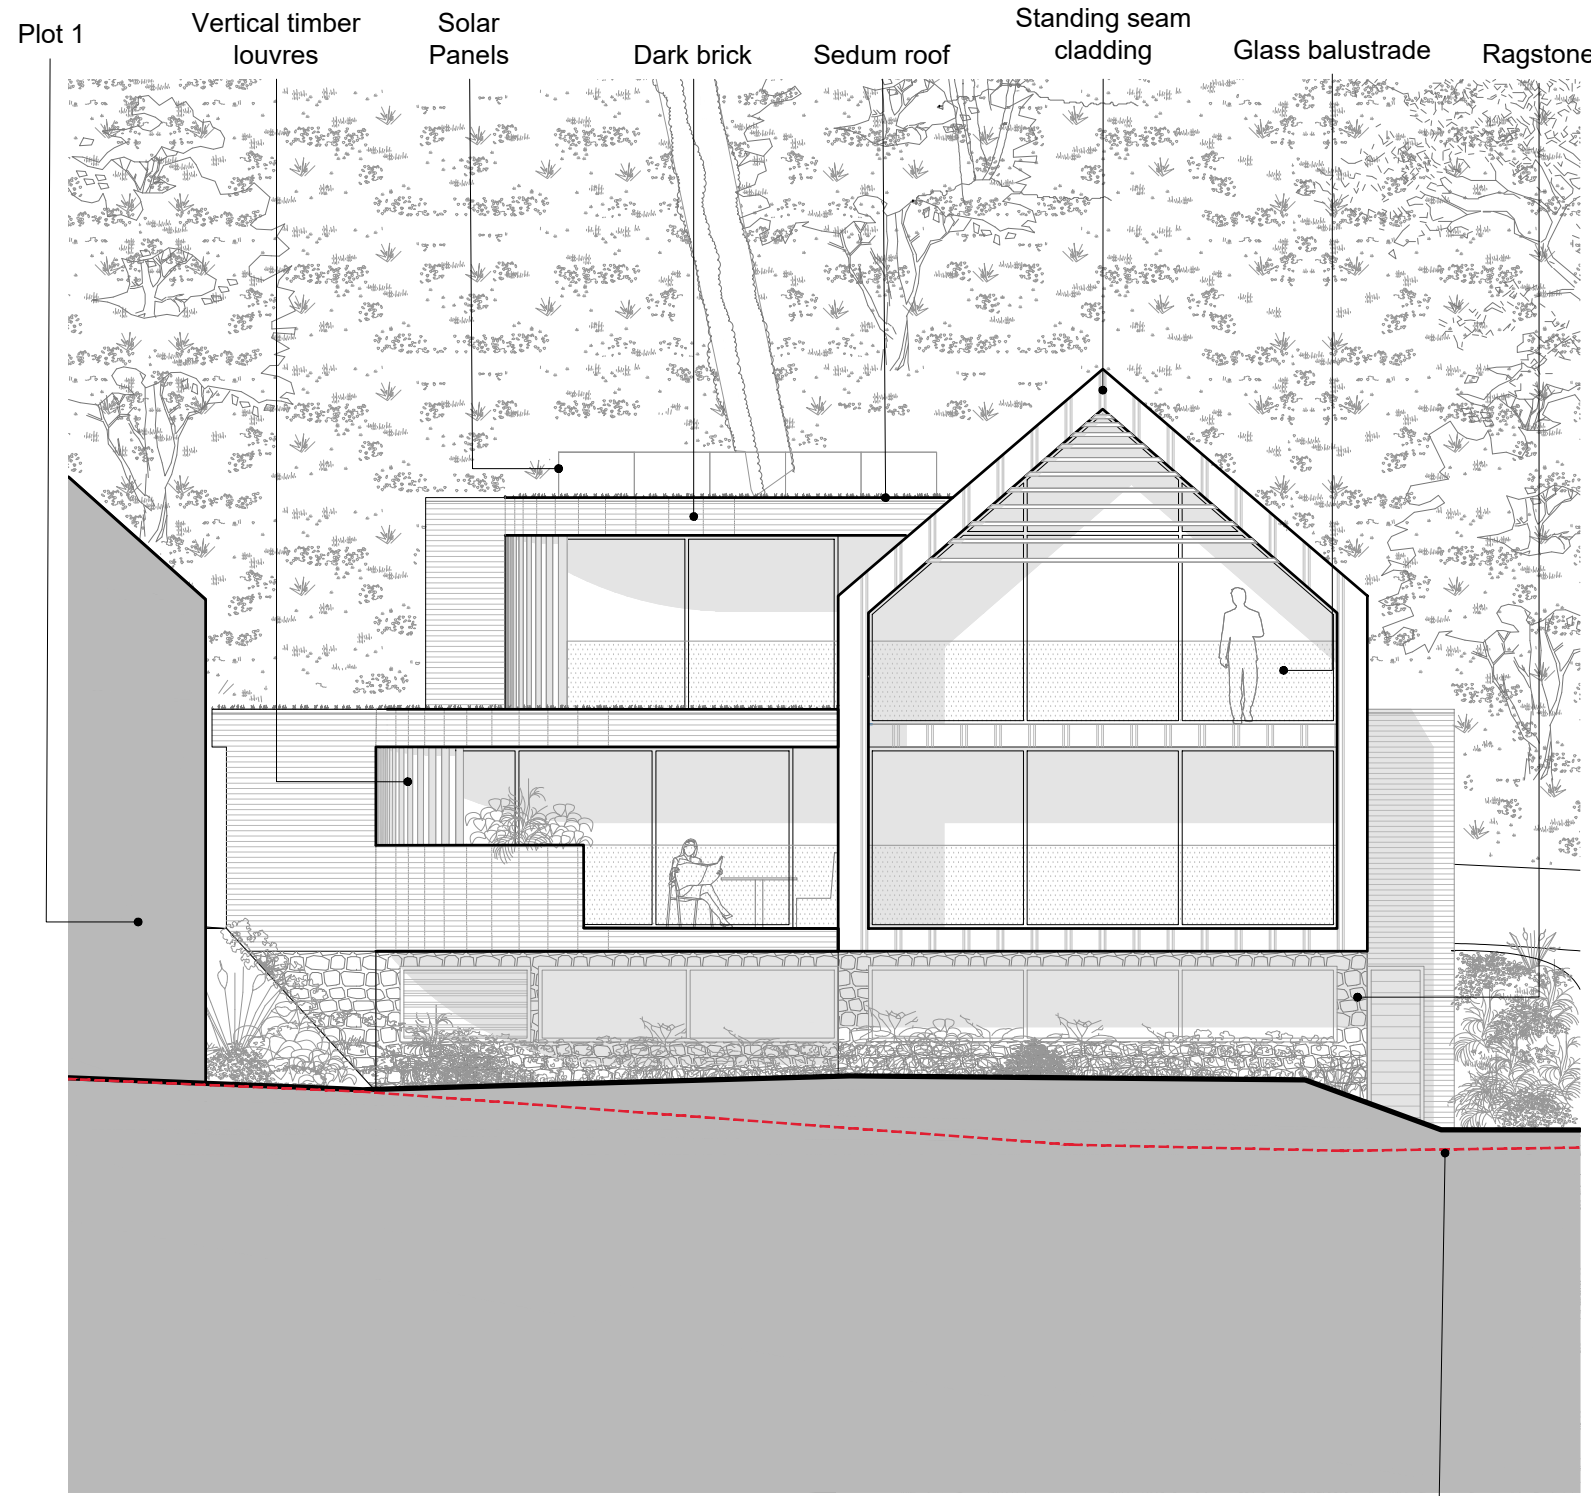


SOUTH FACING ELEVATION (facing Sunnyside Road) @ 1:100 @A1 Dashed red line indicates existing ground level

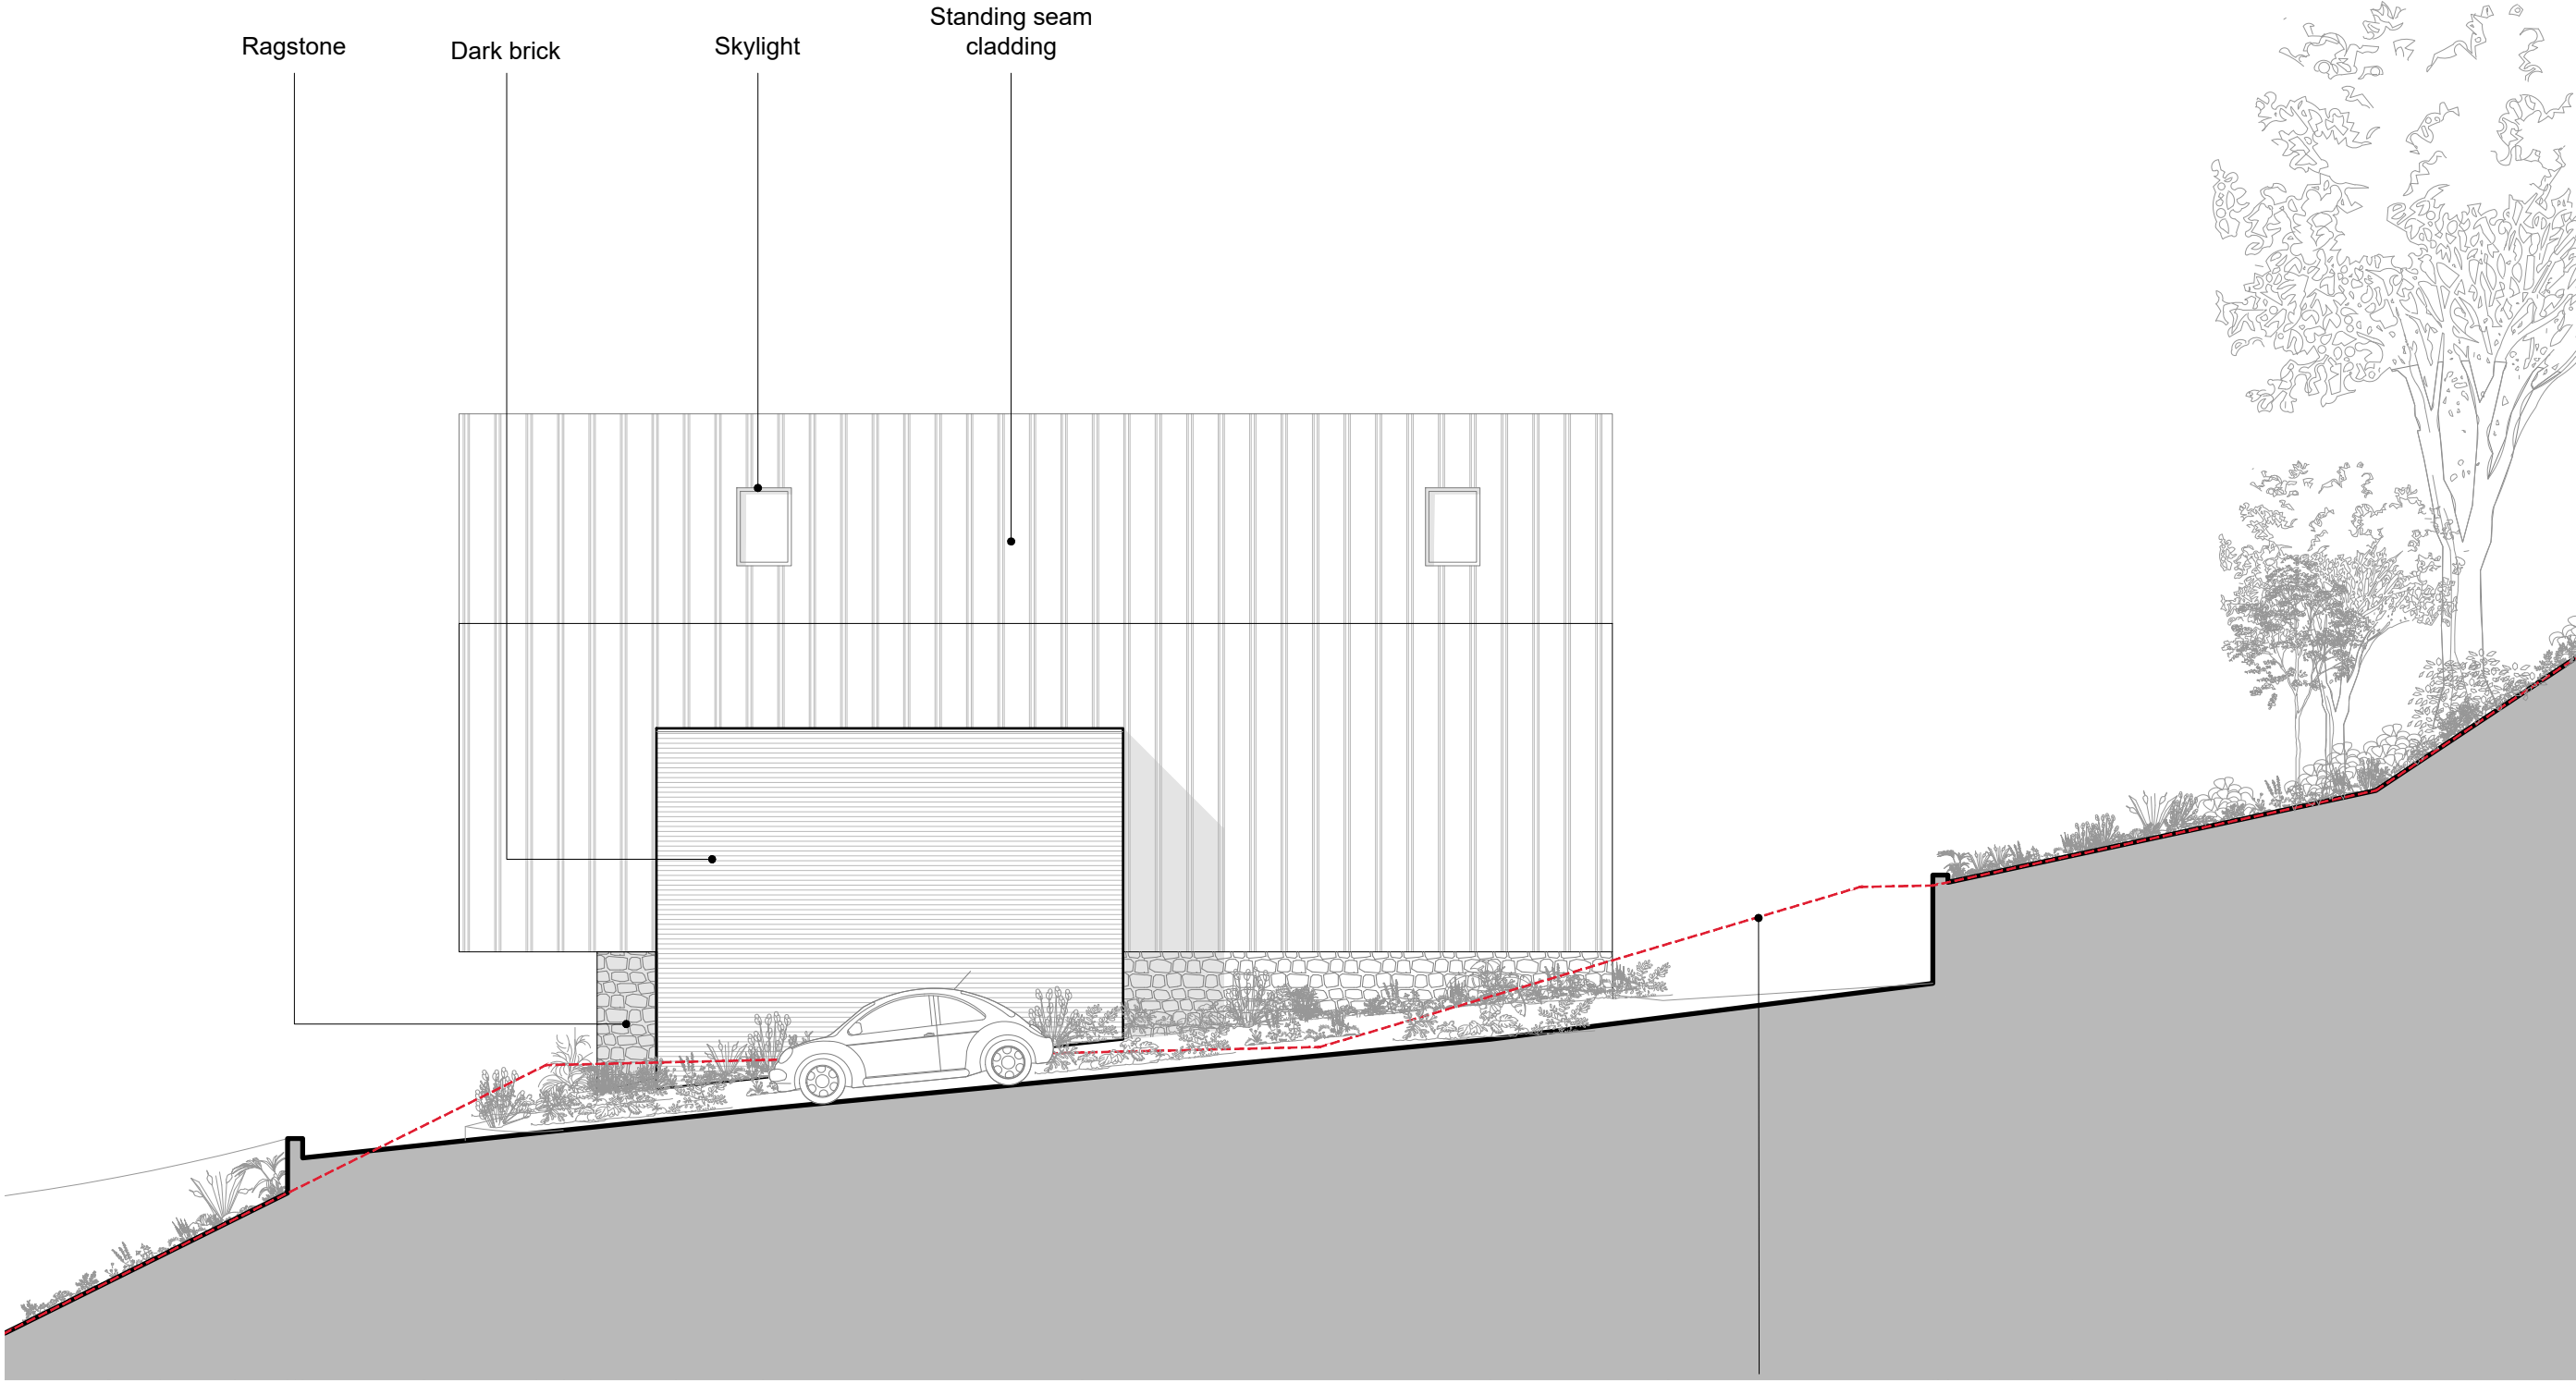

EAST FACING ELEVATION (facing Plot 3) @ 1:100 @A1 Dashed red line indicates existing ground level

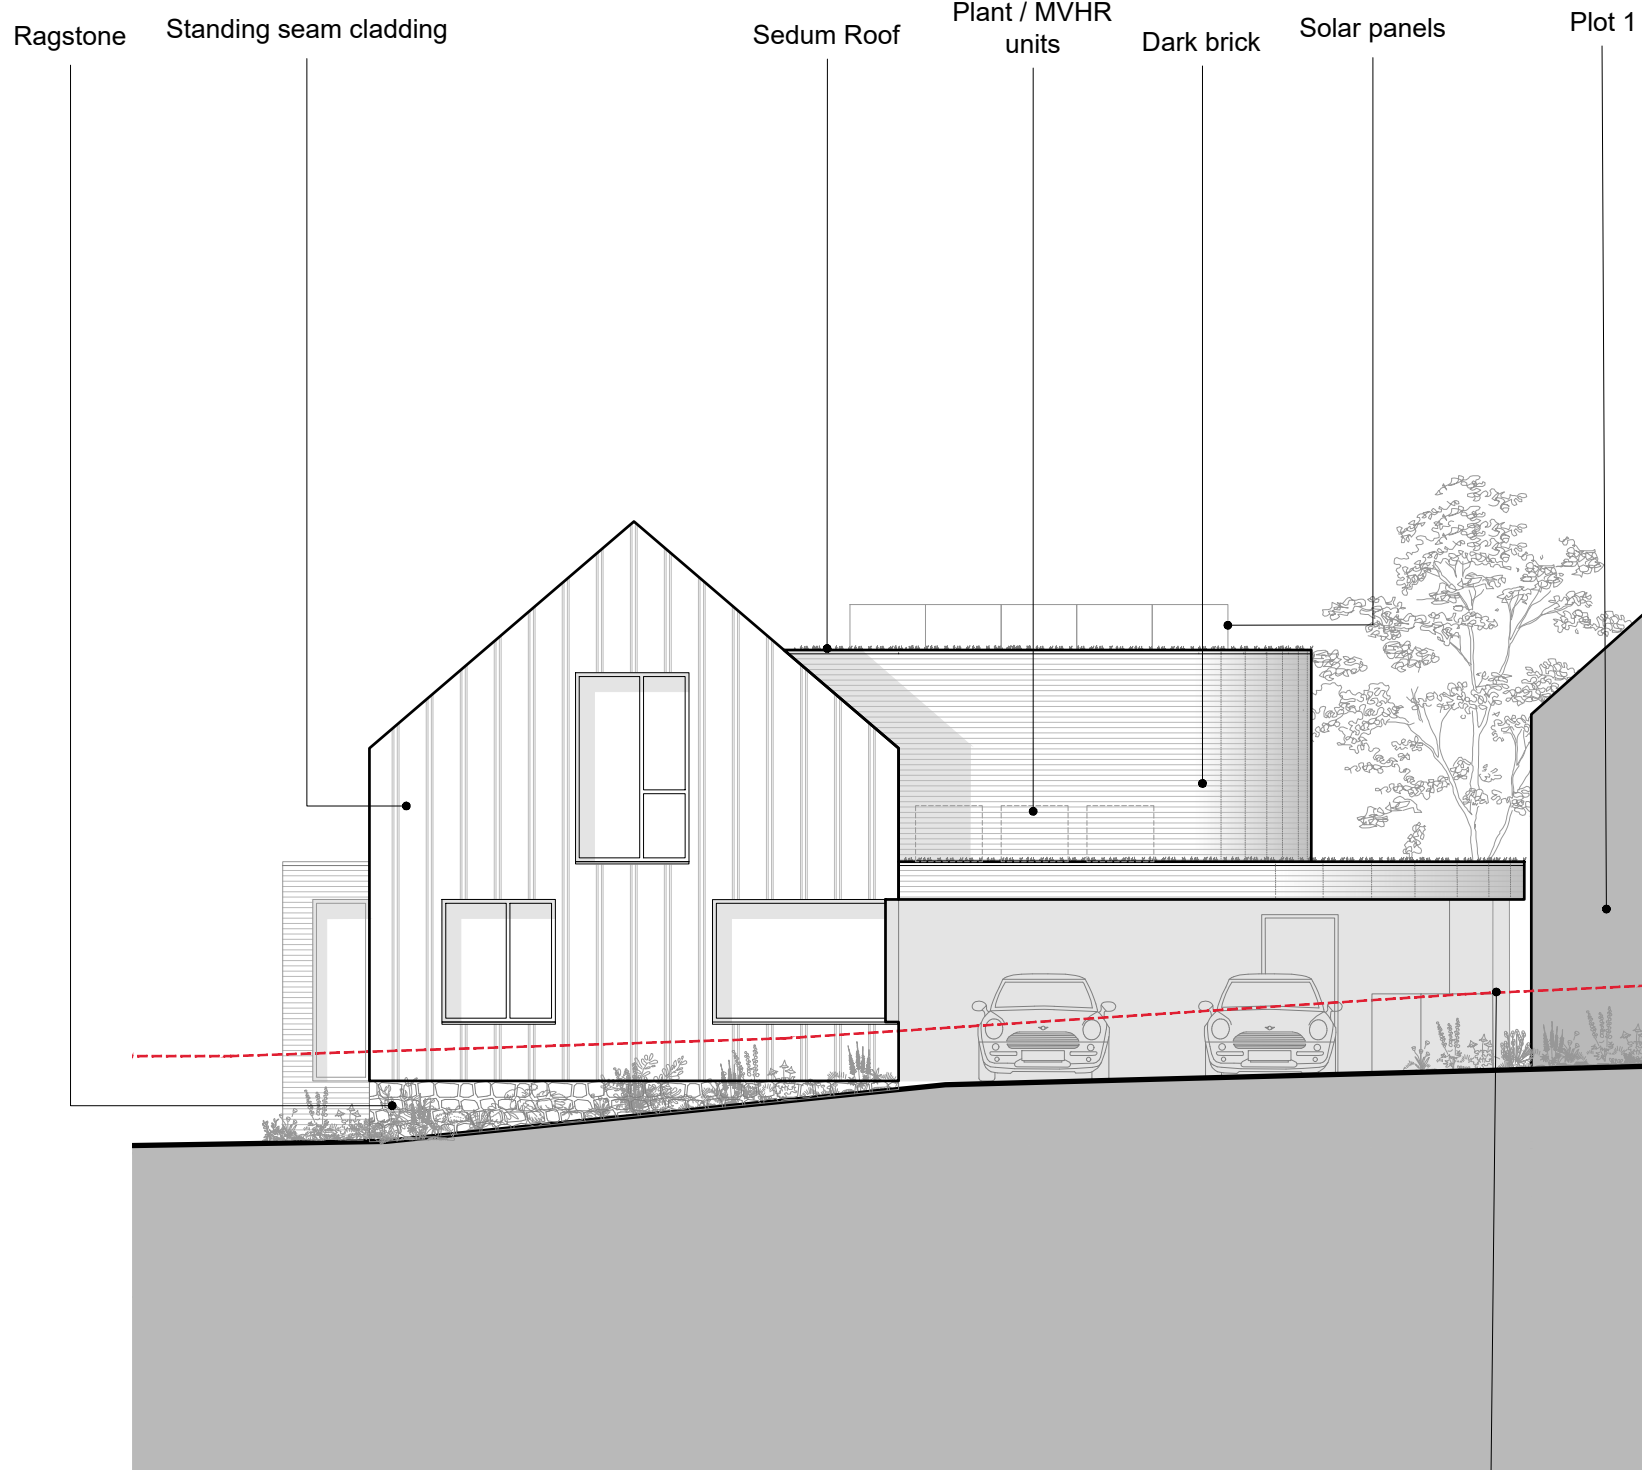

NORTH FACING ELEVATION (facing the slope) @ 1:100 @A1 Dashed red line indicates existing ground level

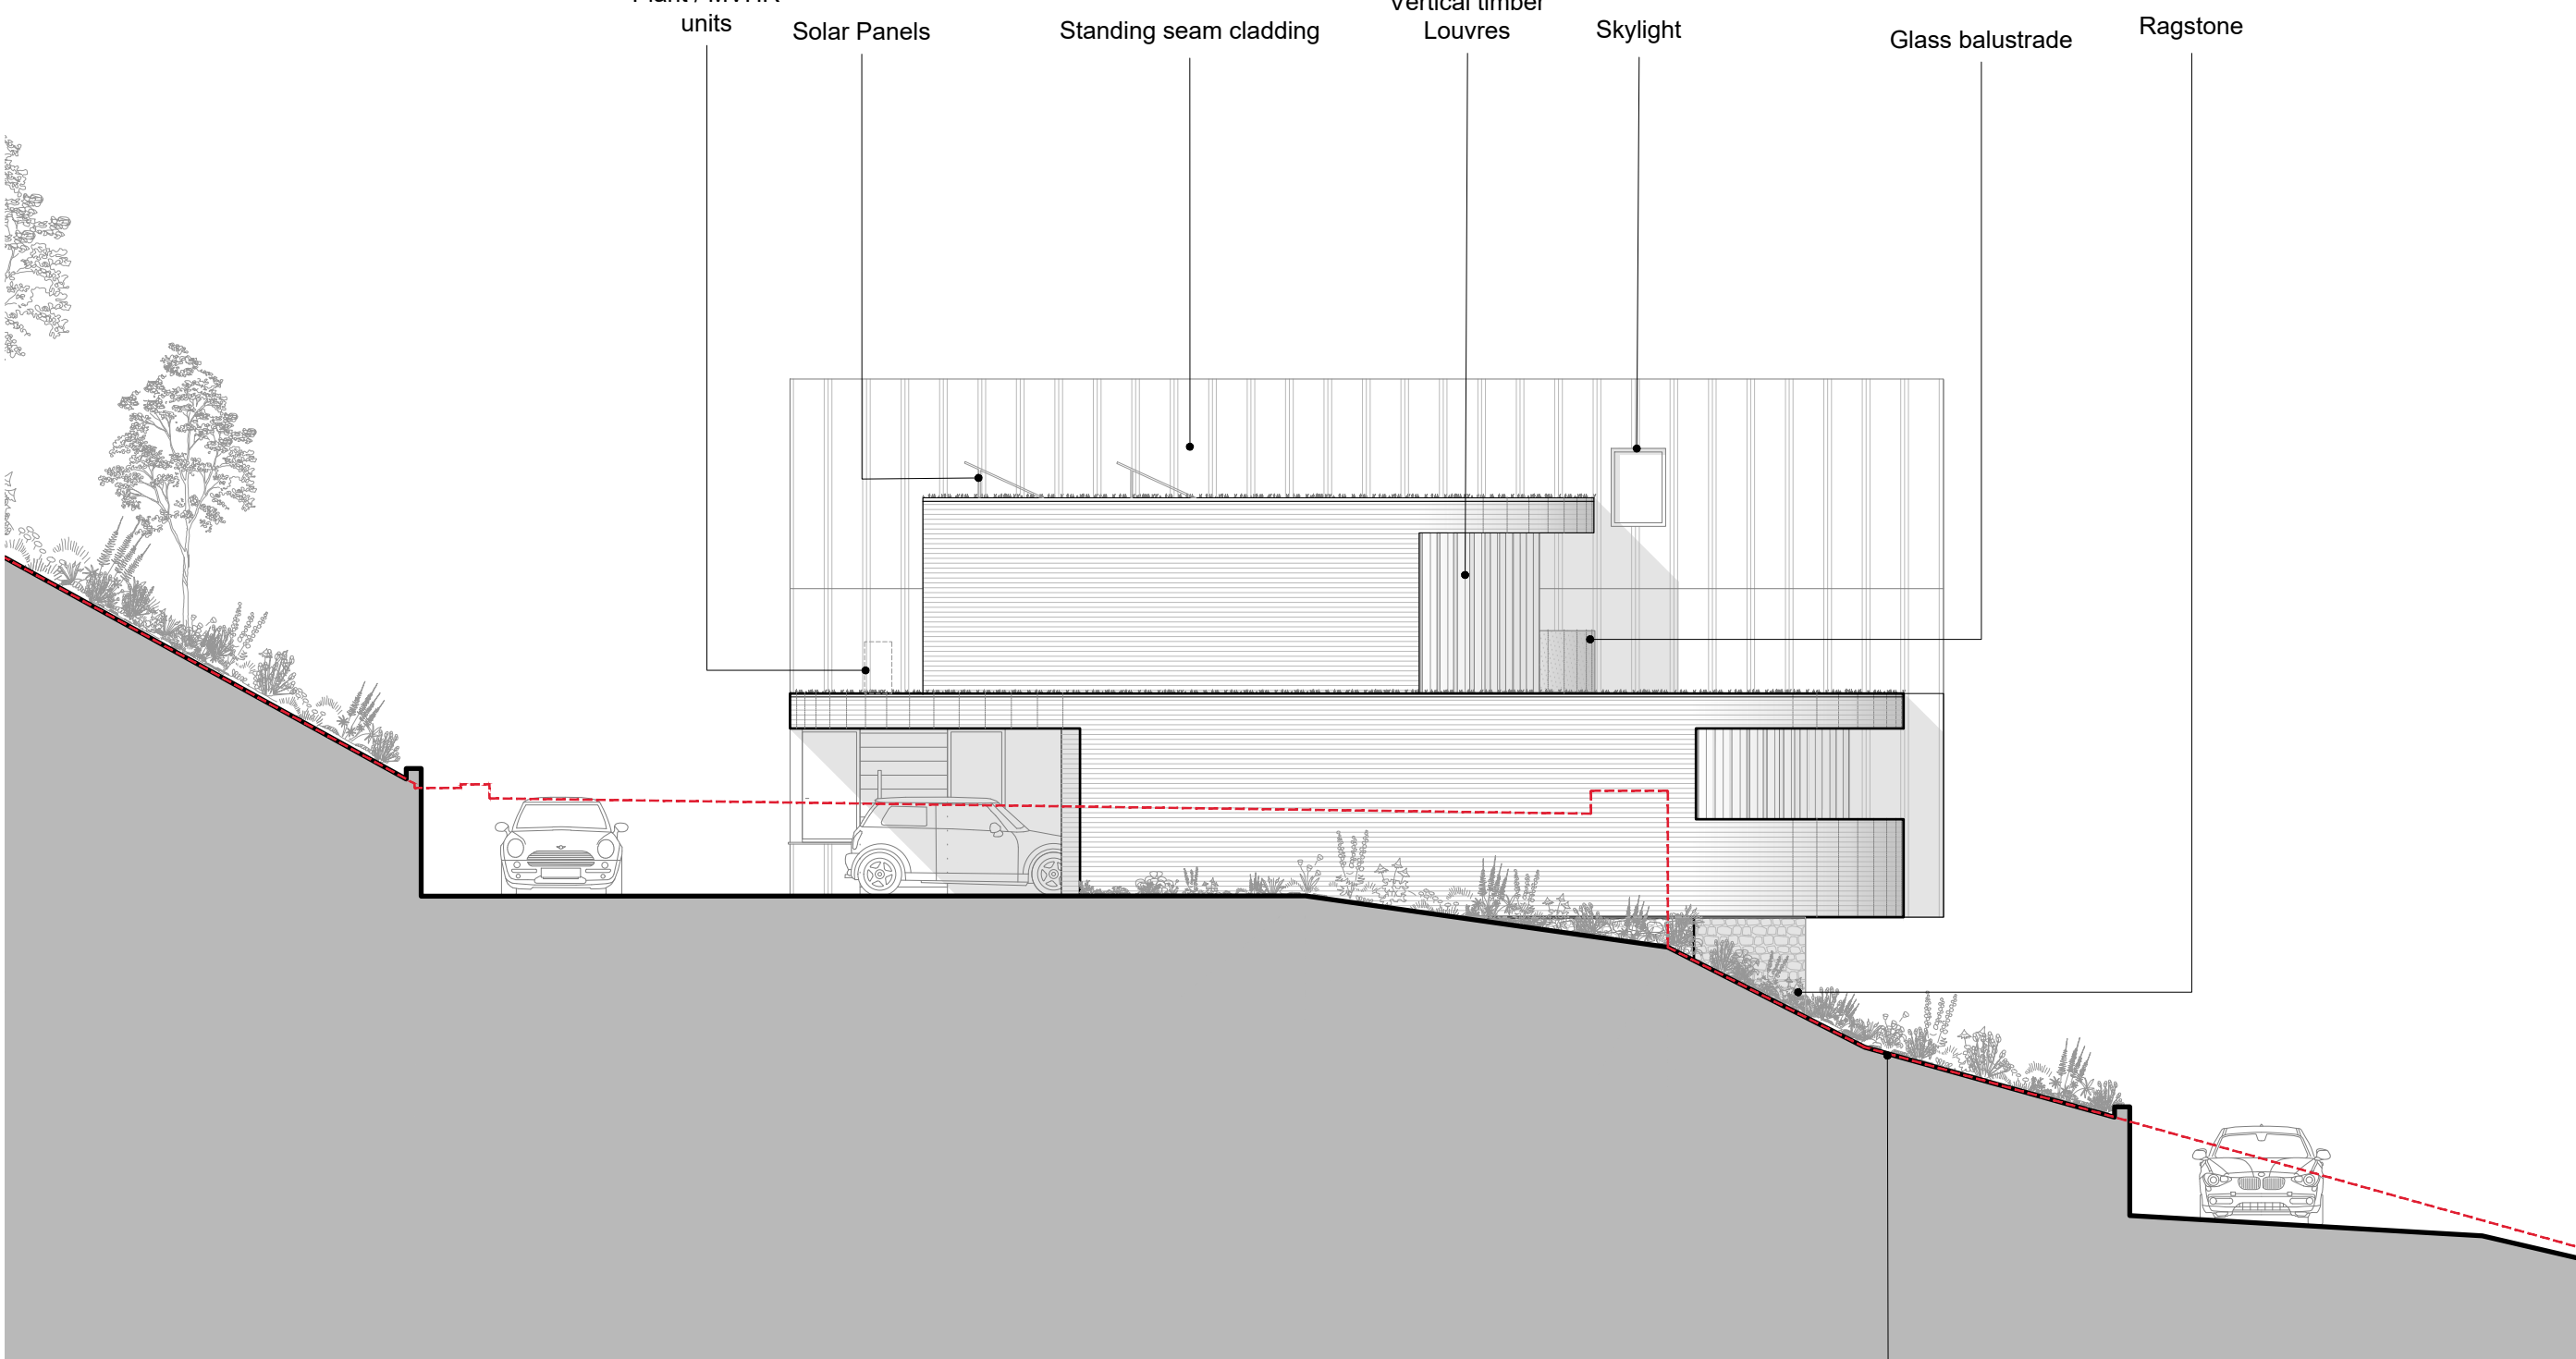

WEST FACING ELEVATION (facing Plot 1) @ 1:100 @A1 Dashed red line indicates existing ground level

0 1 2 3 4 5M

Hollaway

London | 15a Acton Street | London | W2 1X 9BG
T +44 (0) 20 7095 5425 | E london@hollawaystudio.co.uk | W www.hollawaystudio.co.uk
Kent | The Tramway Stables | Ramport Road | Rythe | Kent | CT21 5BG
T +44 (0) 1303 260 515 | E kent@hollawaystudio.co.uk | W www.hollawaystudio.co.uk

Project | HILLBORO AND ADJOINING LAND
SUNNYSIDE ROAD, SANDGATE, CT20 3DR

Client | COASTPRO LTD

Title | PLOT 2 ELEVATIONS

Status | PLANNING

Scale | A1 | 1:100 Date | SEP 23 Drawn | EP Chk'd | AA

Project Number Drawing Number Revision
18.070 210
Bim Number