


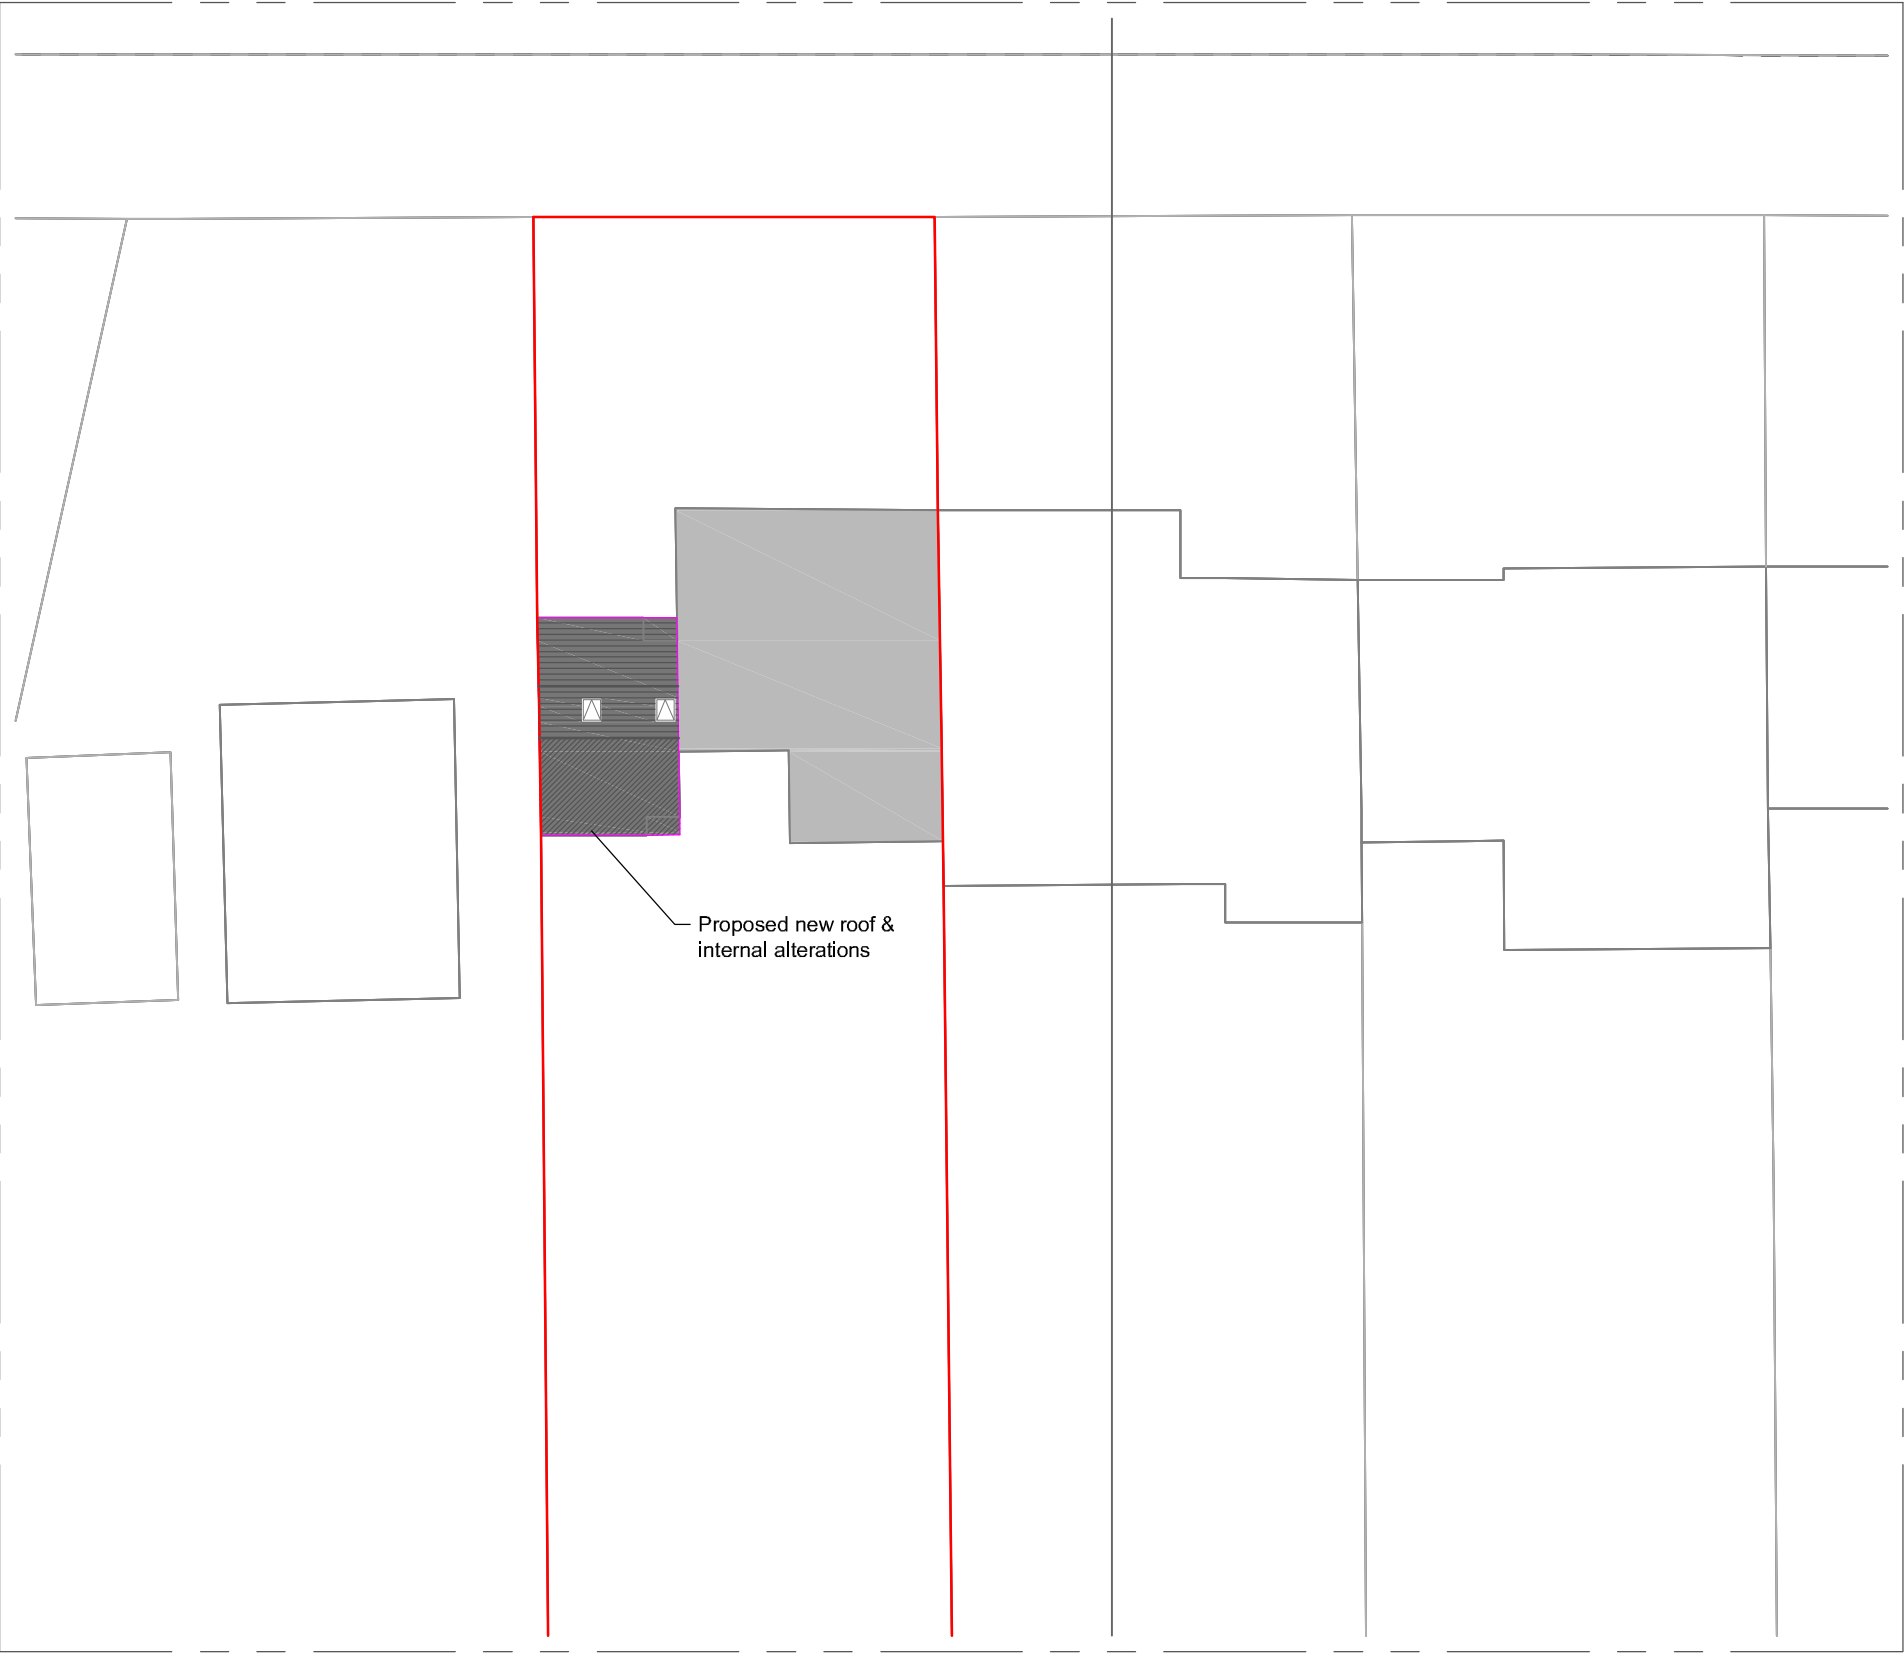
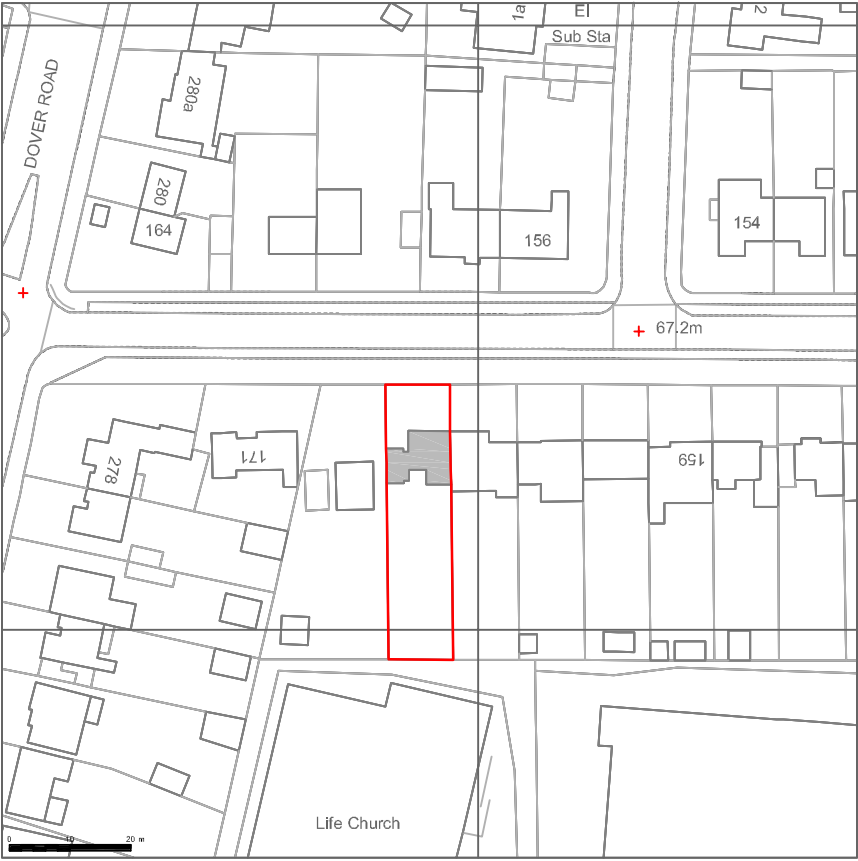


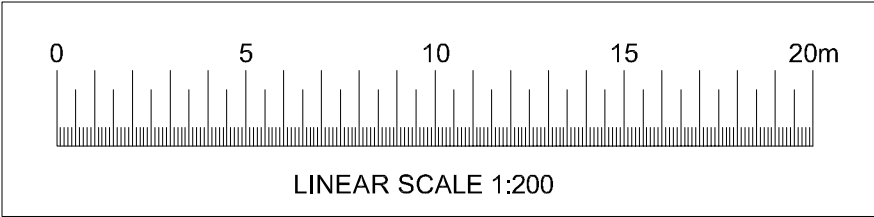

Proposed Block Plan
Scale 1:200

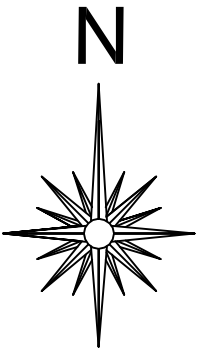

Site Location Plan
Scale 1:1250

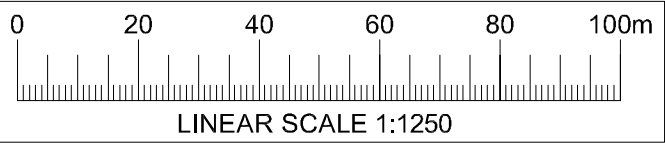

Revisions

Drawing
Status

PLANNING



**CASON
GREEN
Associates**

Structural Engineers & Architectural Designers
T 01304 827883 www.casongreen.co.uk

Client

Alex & Justine Ruffhead

Project Title

**Proposed Garage Conversion at
167 Wear Bay Road, Folkestone**

Drawing Title

Site Location & Proposed Block Plan

Scale

1:1250 & 1:200

Drawing No.

Date

January 2024

8280/A3/57