



BIS - Built in storage

----- Limit of full height ceiling

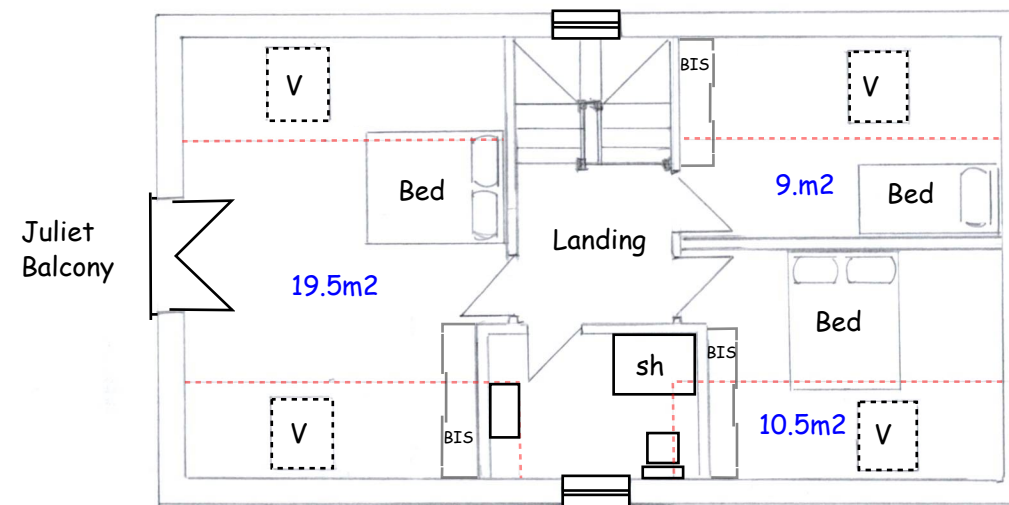

1st Floor layout
House A

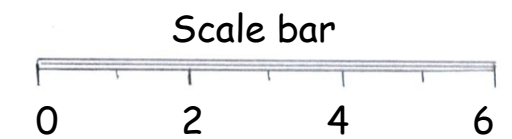

Erection of 2No chalet bungalows and associated parking following removal of existing dated coastal bungalow

85 Hythe Road - Dymchurch - TN29 0TL

House A Proposed 1st floor layout

Drawing Number: CB-010

Scale 1:100 : A3

Drawn By:
CB Planning
07810 432 681

Date: 18-01-24