

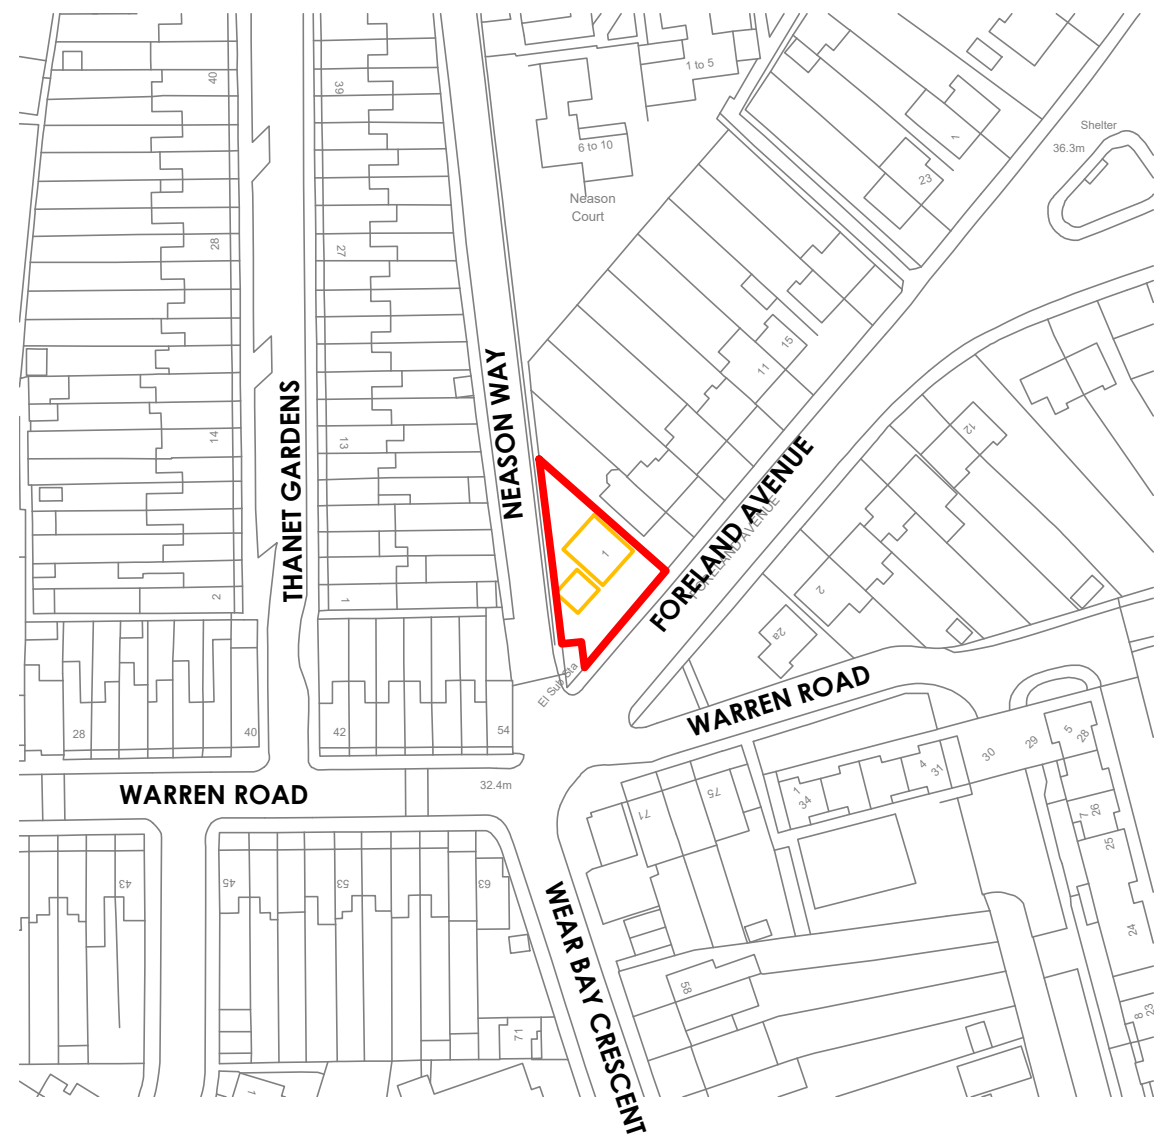


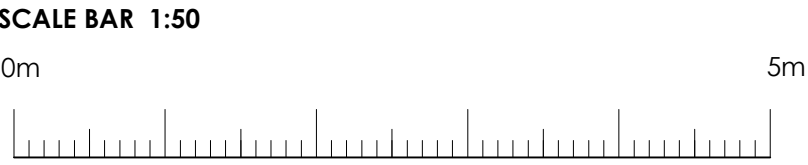


SITE LOCATION PLAN 1:1250

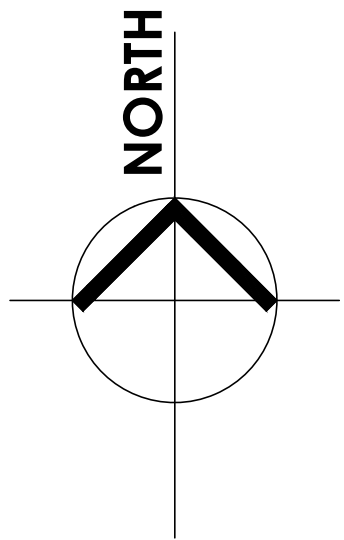

BLOCK PLAN 1:500

Green hatched area denotes new extension

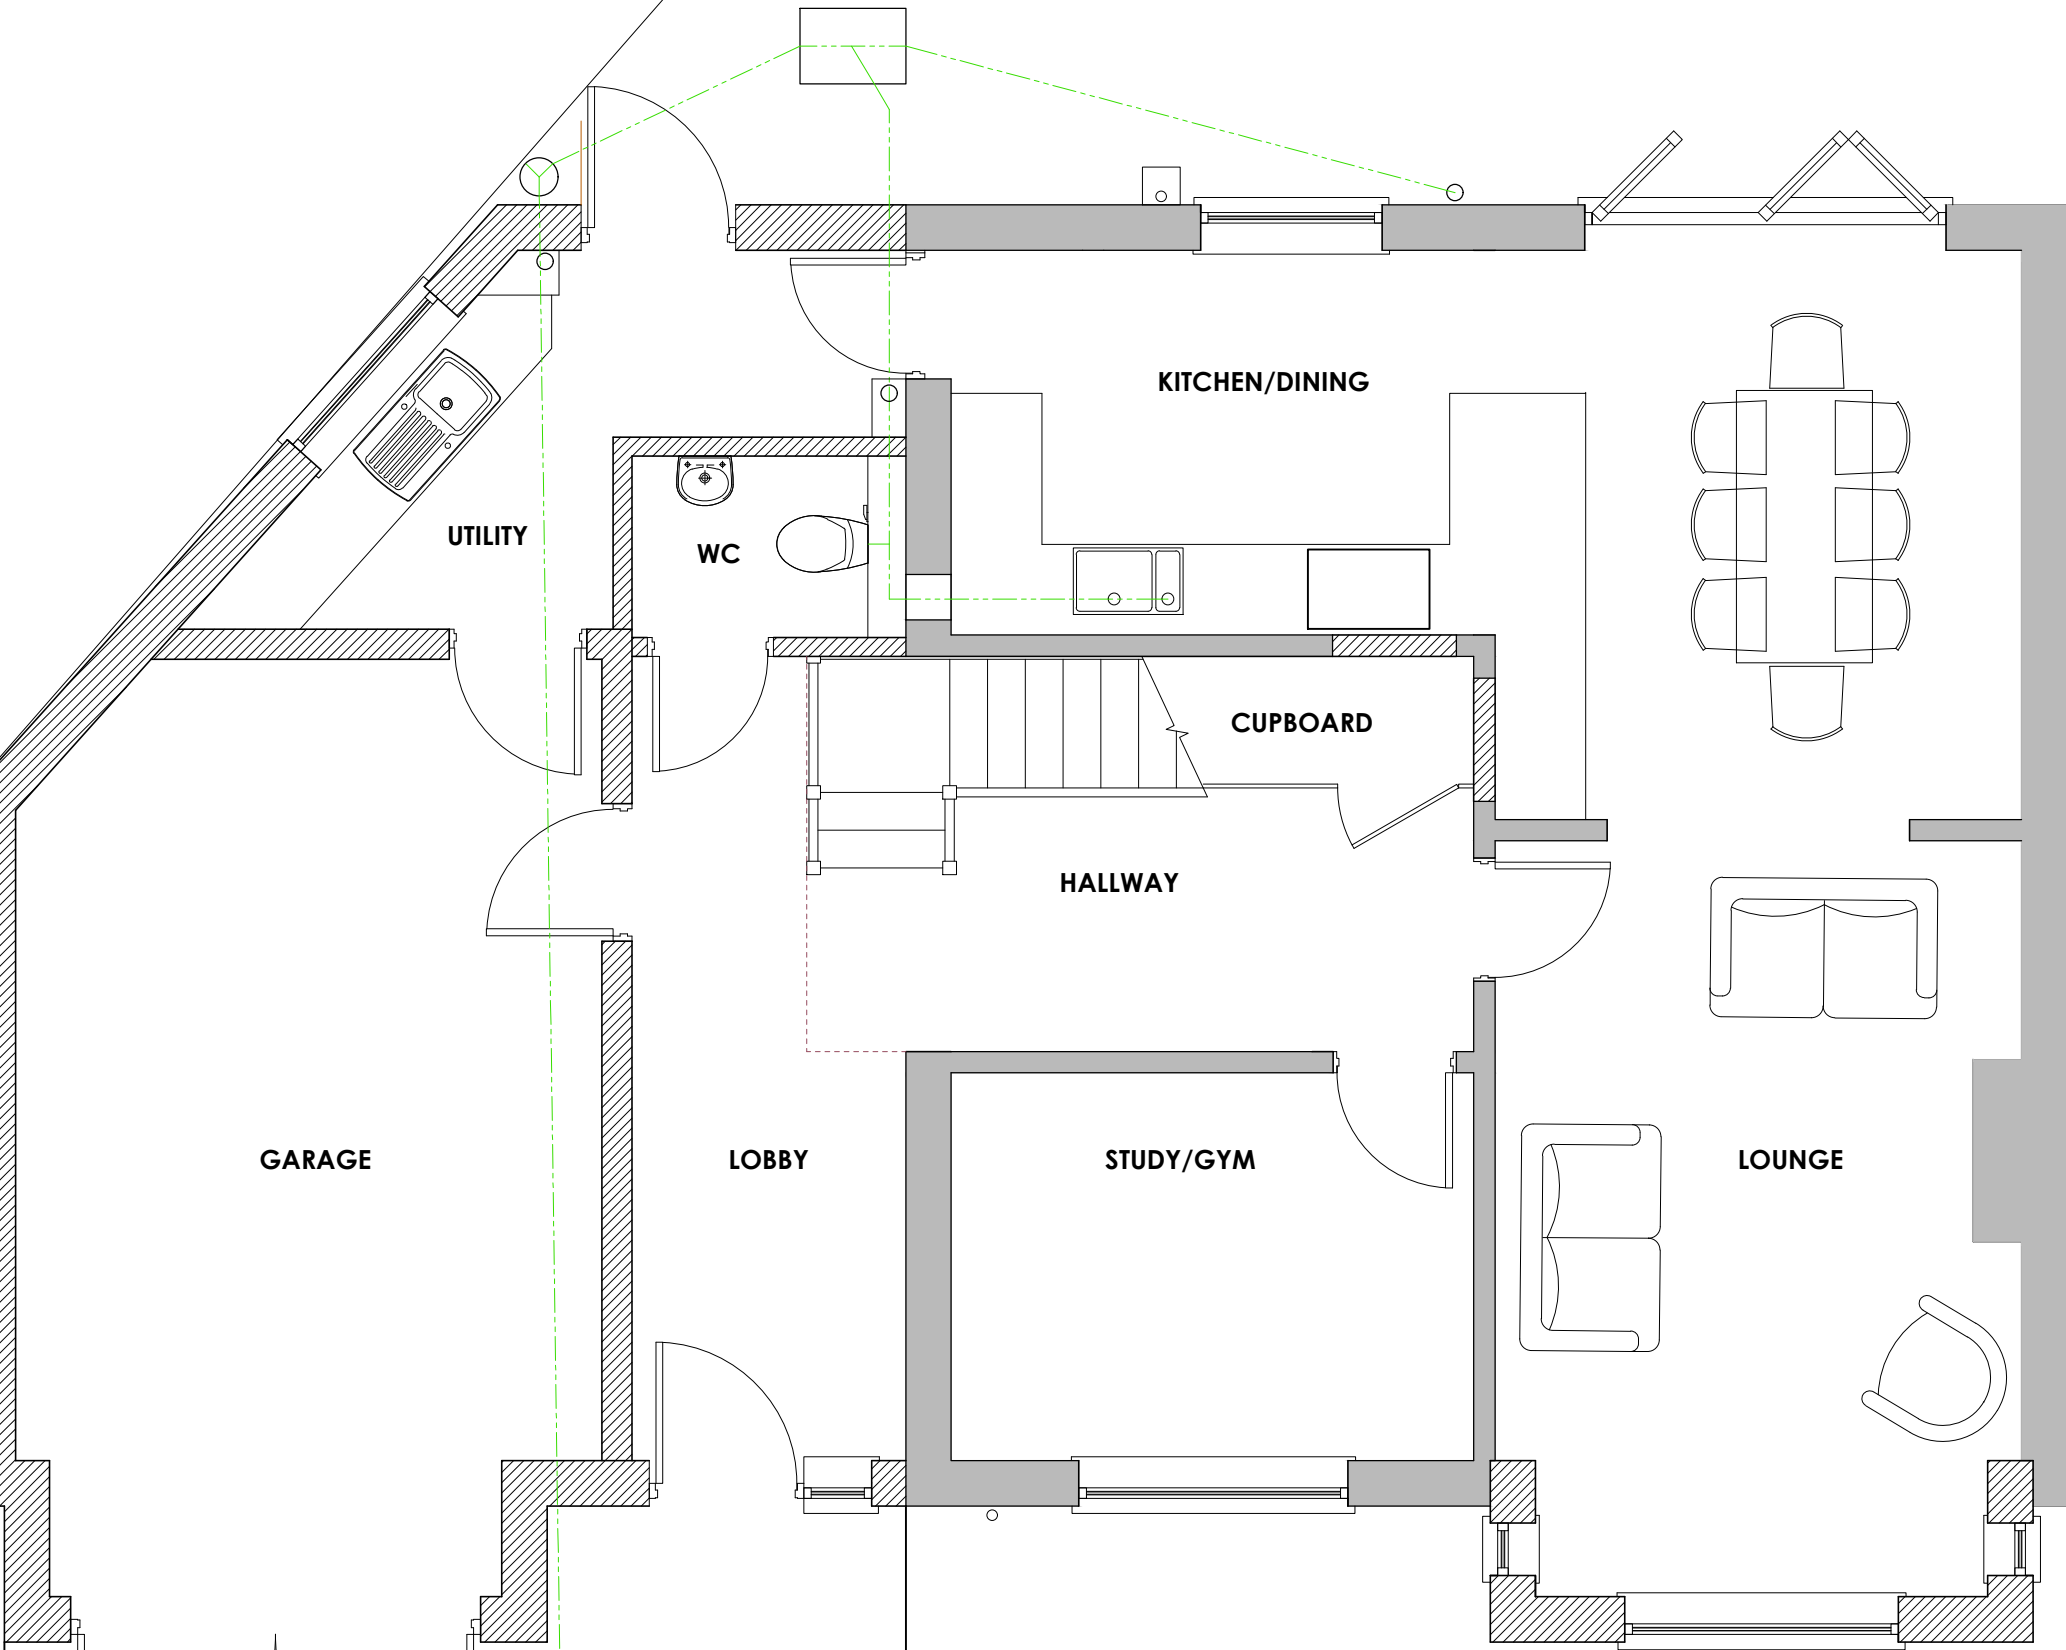

New drain run connected to existing foul drainage

Existing boundary fence

PROPOSED GROUND FLOOR LAYOUT 1:50

NOTES

This drawing must not be scaled. All dimensions must be checked on site by the Main Contractor before any work is put in hand.

All work must be in accordance with all statutory requirements and all relevant codes of practice.

DRAWING STATUS

PLANNING

REVISIONS

P1 Updated in line with client's comments. 23.01.24 NJL

HEALTH AND SAFETY INFORMATION

.

GENERAL NOTES

This drawing is in colour.

PROJECT

Client
County Windows

Project Title
1 Foreland Avenue
Folkestone
CT19 6DS

DRAWING

Drawing Title
Proposed Ground Floor Layout
and Site Location and Block Plans

Scale (A1)	Date	Drawn	Checked
As Shown	10.01.24	NL	NL

REFERENCE

Project No.	Drawing No.	Revision
7181	/ 202	P1