


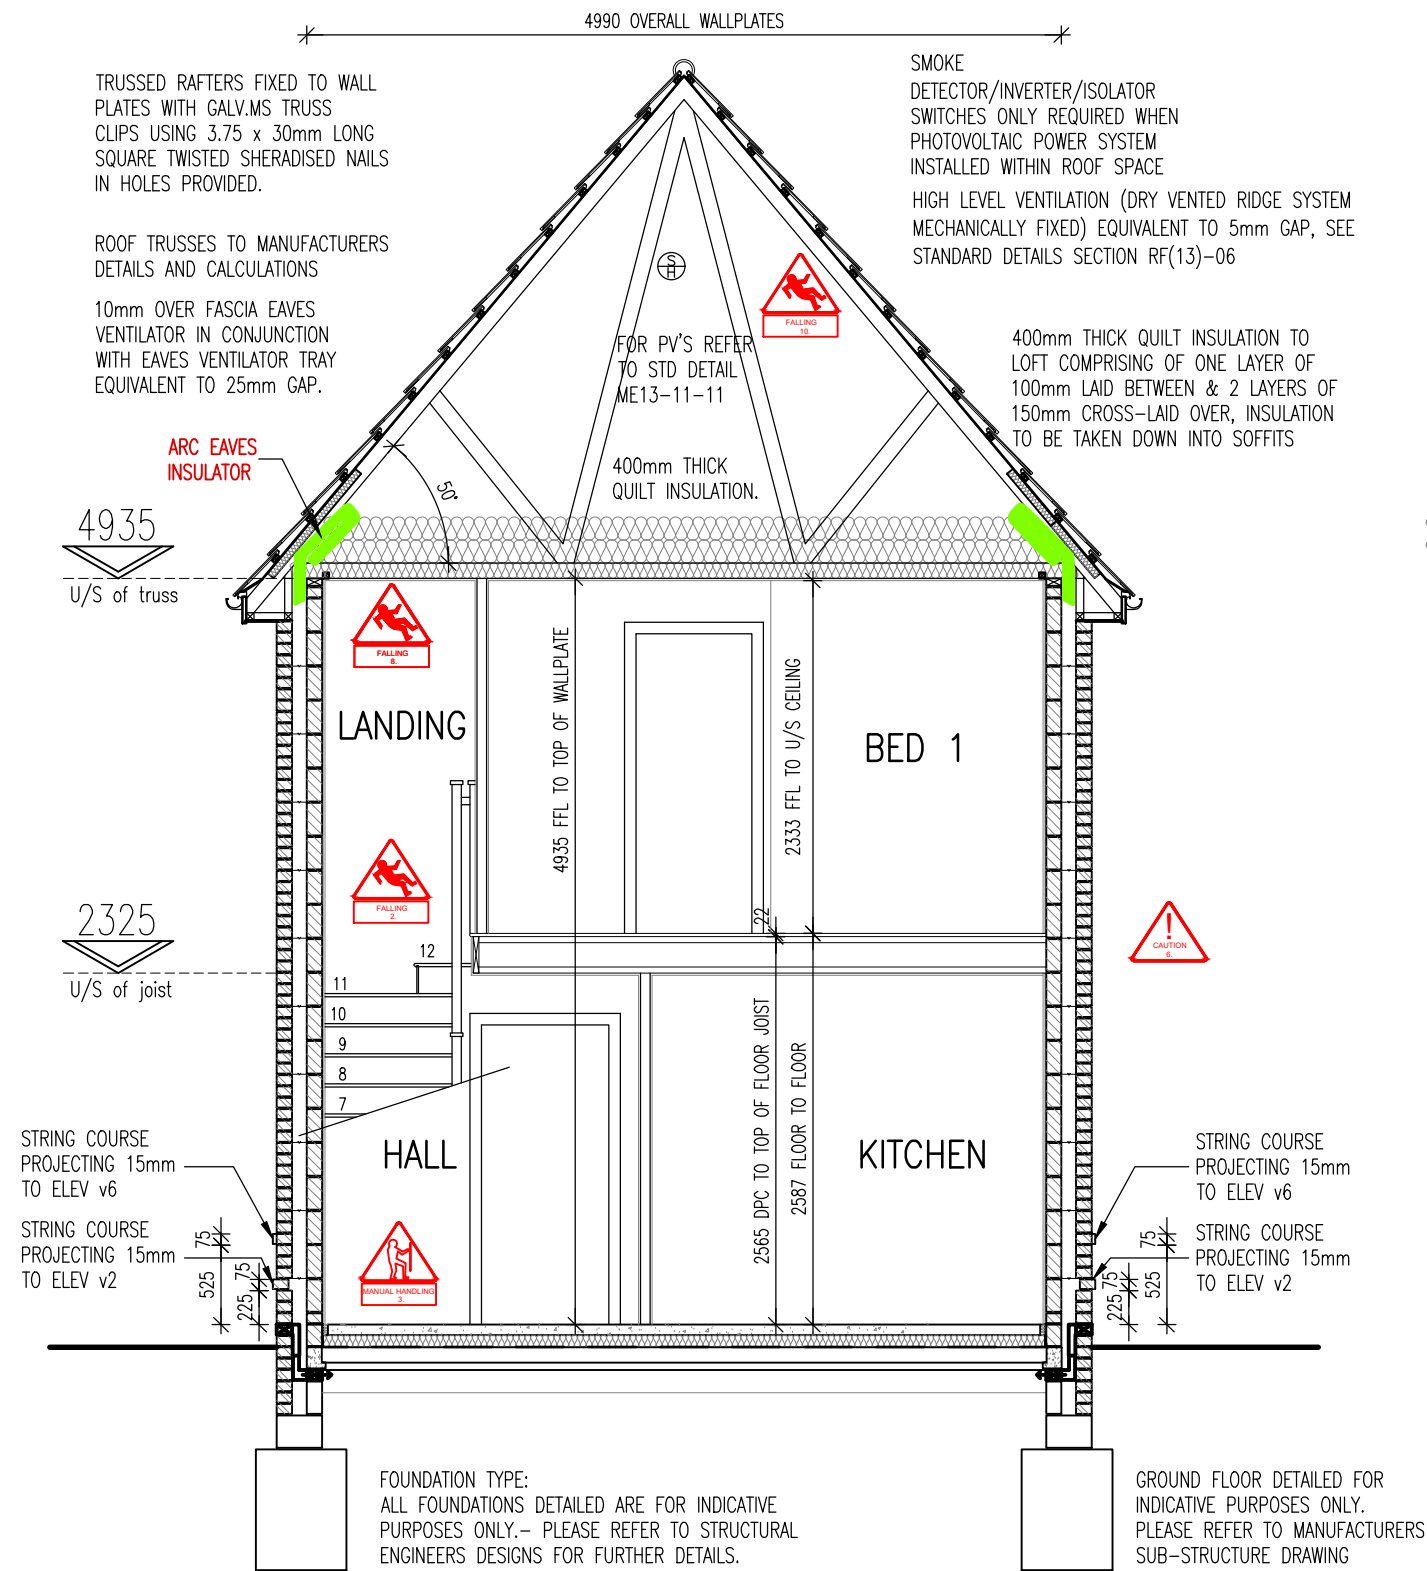


SECTION B-B

PLOTS 13, 19, 26, 42 & 142

HANDED PLOTS 16, 29, 129, 139 & 144

REDUCING TRUSSES. SEE
DETAIL IW(13)-06/20.5

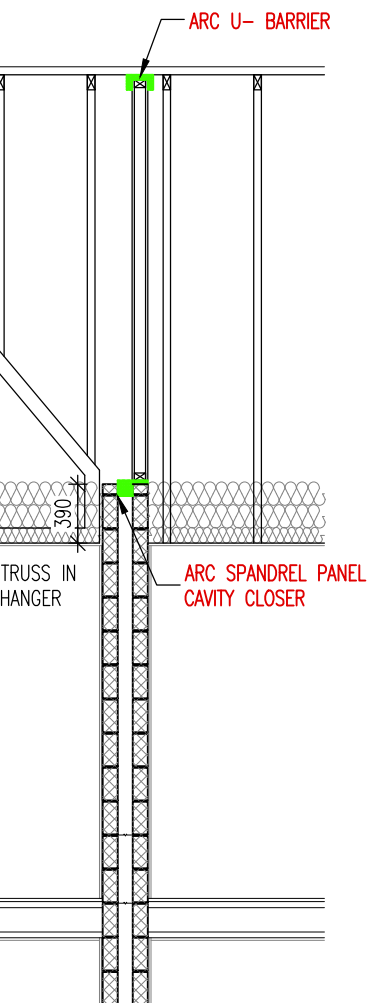

PARTY WALL

PLOTS 26, 42 & 142

HANDED PLOTS 29 &

139

VARIATIONS TO STANDARD DRAWING:
- ROOF PITCH CHANGED FROM FRONT TO BACK TO GABLE FRONTED & INCREASED TO 50°
- PROJECTING BRICK COURSE ADDED

NOTES:

- THIS DRAWING MUST NOT BE SCALED
- THIS DRAWING IS TO BE READ IN CONJUNCTION WITH ALL OTHER PROJECT DRAWINGS
- ALL DETAILS AND DRAWINGS MUST BE READ IN CONJUNCTION WITH THE "TW NATIONAL CONSTRUCTION SPECIFICATION FOR HOUSES & LOW RISE APARTMENTS".

Taylor Wimpey Health, Safety & Environmental Information

Extracted from the Significant Risk Register of the Taylor Wimpey GOSFORD Product Risk Assessment Document

All works must be carried out by a competent contractor working to an agreed safe system of work which reflects the controls highlighted above.

2. Control risk of fall when temporary boarding & joists are removed from stairwell opening to install staircase by using proprietary fall protection system.

3. Control risk of fall and manual handling operation when transferring plasterboard from one storey to another by using pre-manufactured plasterboard slot in floor cassette or similar approved control measures.

6. Where external core drilling for ducting/extraction unit is required, contractor is to identify safe means of access and to include dust extraction control measures.

8. Due to the risk of customers falling during routine light bulb replacement consideration must be taken to the positioning/placing of light fittings.

10. Safe system of work identified in the TWUK site HSE Manual. Control risk of fall when boarding and decorating stairwell walls and ceilings by using a safe means of access and proprietary fall protection system.

11. Installer to consider size and weight of window and doors during transportation, lifting and fitting. Control risk of fall and manual handling operation when transferring external windows from one storey to another ensuring a safe means of access is identified and weights are clearly marked.

A: 02-05-23 PLOT NUMBERS AMENDED TO SUIT NEW SITE REPLAN. NOTES ADDED FOR 2021 SPEC. PLOTS 13, 16 & 19 ADDED.

RISBOROUGH BARRACKS Phase 3

**Taylor
Wimpey**

Drg No:
PA34 / 7 / 61 C

Title:
GOSFORD
STANDARD HOUSING RANGE ISSUE 7
50° PITCH
SECTION B-B

Bu no: Site no: House type no: Drg no: Rev:
- / 1609 / PA34 / 63 / A

Scale: 1 : 50 @ A3 Date: JAN 2022
Drawn By: FCS Ltd Checked By: FCS Ltd

Taylor Wimpey South East
Weald Court 103 Tonbridge Road
Hildenborough Tonbridge Kent TN11 9HL
Tel: 01732 836000 Fax: 01732 836030
www.taylorwimpey.co.uk