


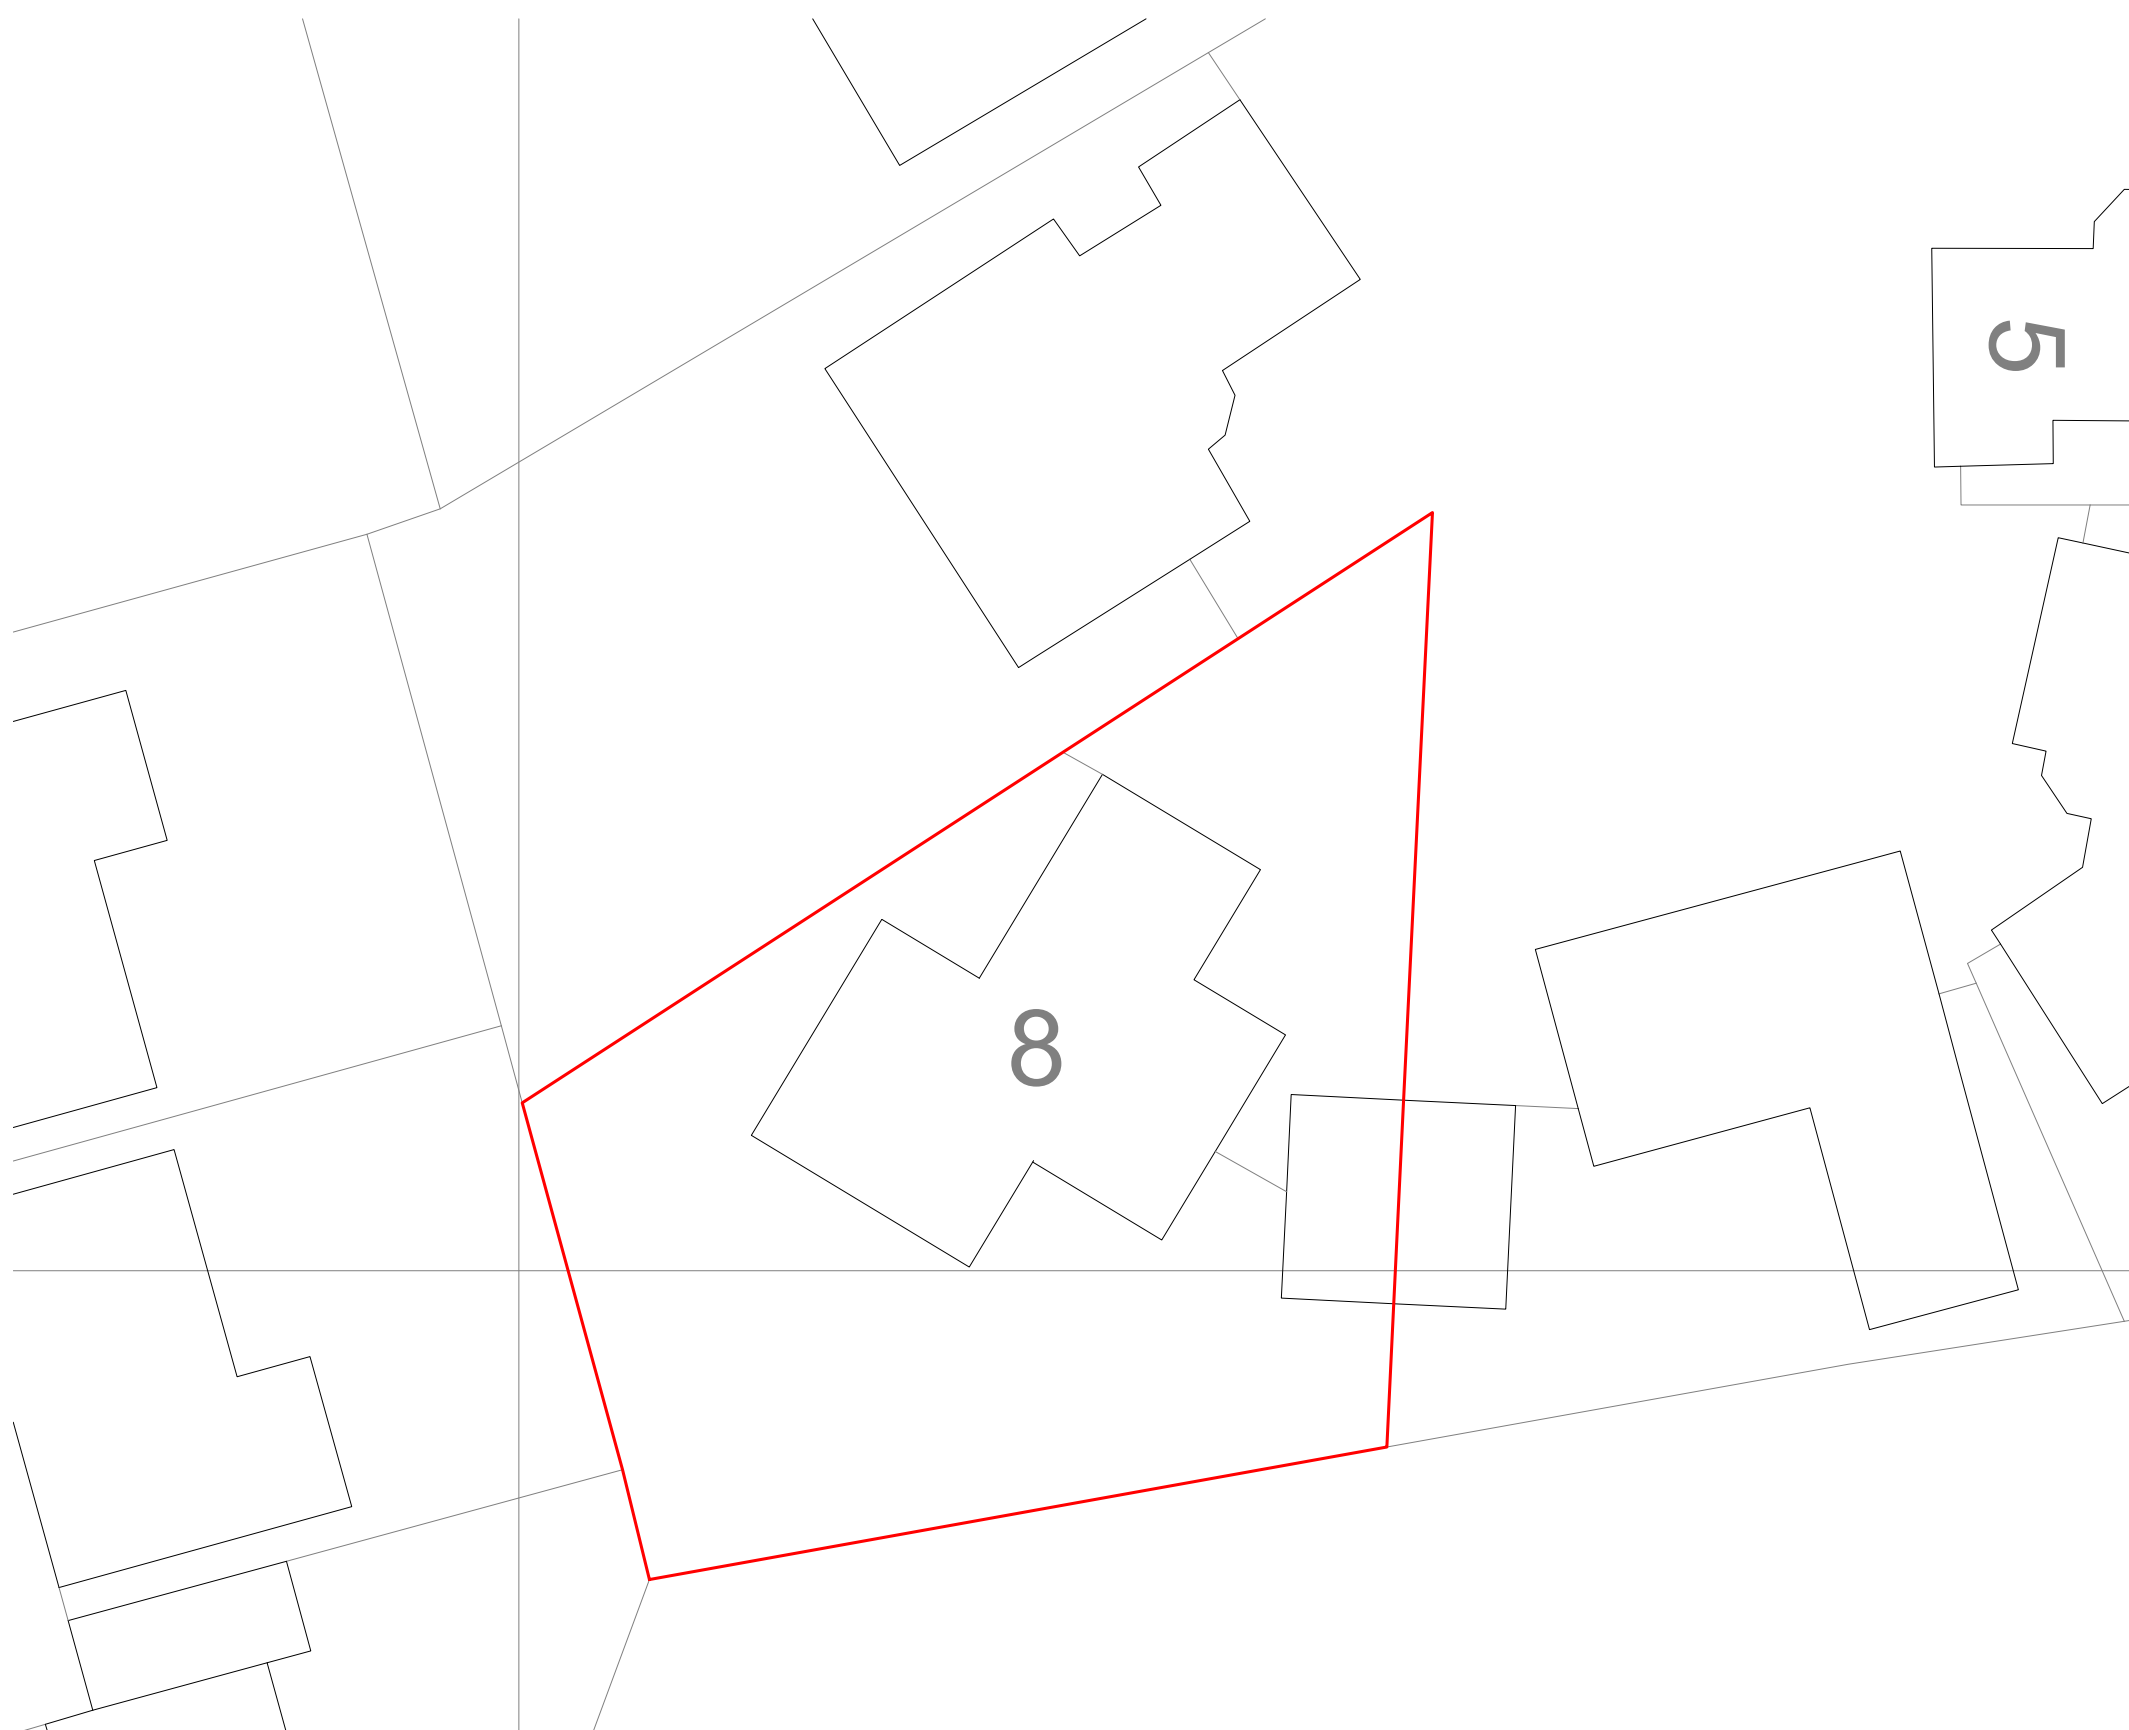

Site Block Plan As Proposed

GENERAL NOTES:

This drawing is the property and copyright of **XMARC ARCHITECTURE** and should not be copied or reproduced without written consent.

Action will be taken against unauthorised use.


All dimensions should be verified and checked on site prior to any work commencing and if required **XMARC ARCHITECTURE** should be notified of any subsequent discrepancies immediately.

Contractors shall provide their own setting out drawings where deemed necessary.

All structural works are to be detailed, confirmed and approved by a relevant Structural Engineer.

DO NOT SCALE OFF OF THIS DRAWING.

SCALE BAR:

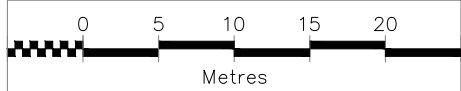

SITE AREA:

410m2 (approx)

NORTH:



CLIENT:

Mr & Mrs M Drzymalski

PROJECT DESCRIPTION:

Extension

DRAWING STATUS:

Planning

SITE LOCATION:

8 Lourdes Manor Close, Sellindge,
Ashford, Kent, TN25 6BU

DRAWN BY:

MPF

DRAWING SIZE:

A3

DRAWING TITLE:

Site Block Plan As Proposed

DRAWING DATE:

February 2024

DRAWING SCALE:

1:500

DRAWING REVISION NOTE:

Not Applicable

DRAWING REVISION:

N/A

DRAWING NUMBER:

23_05_202

A:
E:
T:
W:

Xmarc Architecture, The Willows, 33 Swan Lane, Sellindge, TN25 6EU
enq@xmarc-architecture.co.uk
07788774373
www.xmarc-architecture.co.uk

