



ADD: 70 ENBROOK VALLEY
FOLKESTONE
KENT
CT20 3NA

SCALE: 1:100 / A2



NAME: MS. S HULL

DRAWN: N KENT

DATE: 11/02/24

VERSION: ENBROOK V.2.0


THIS PROJECT SEEKS TO DELIVER
DETAILS OF THE FRONTAGE TO THE
DWELLING ON A RETROSPECTIVE
APPLICATION.

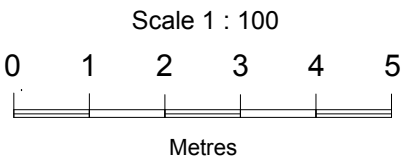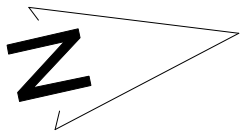


EXISTING EAST
ELEVATION



PROPOSED EAST
ELEVATION

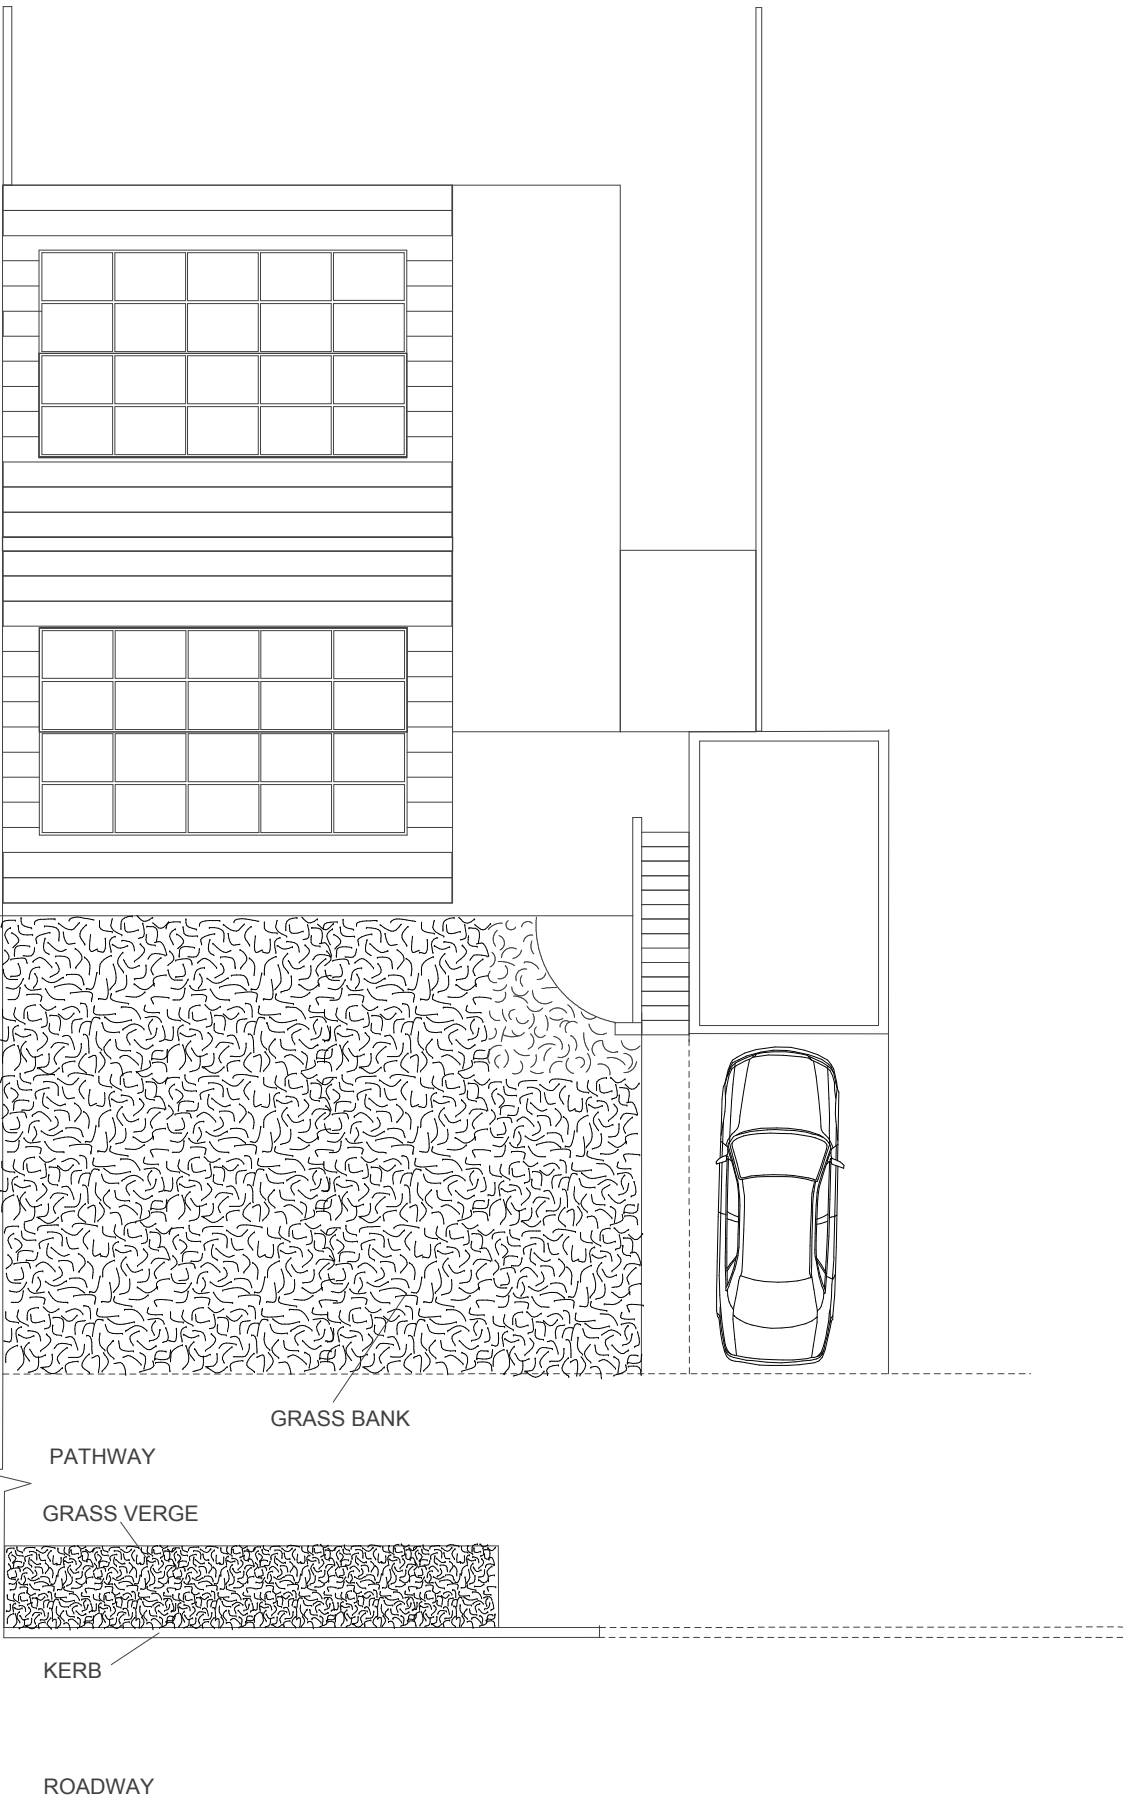

EXISTING LAYOUT

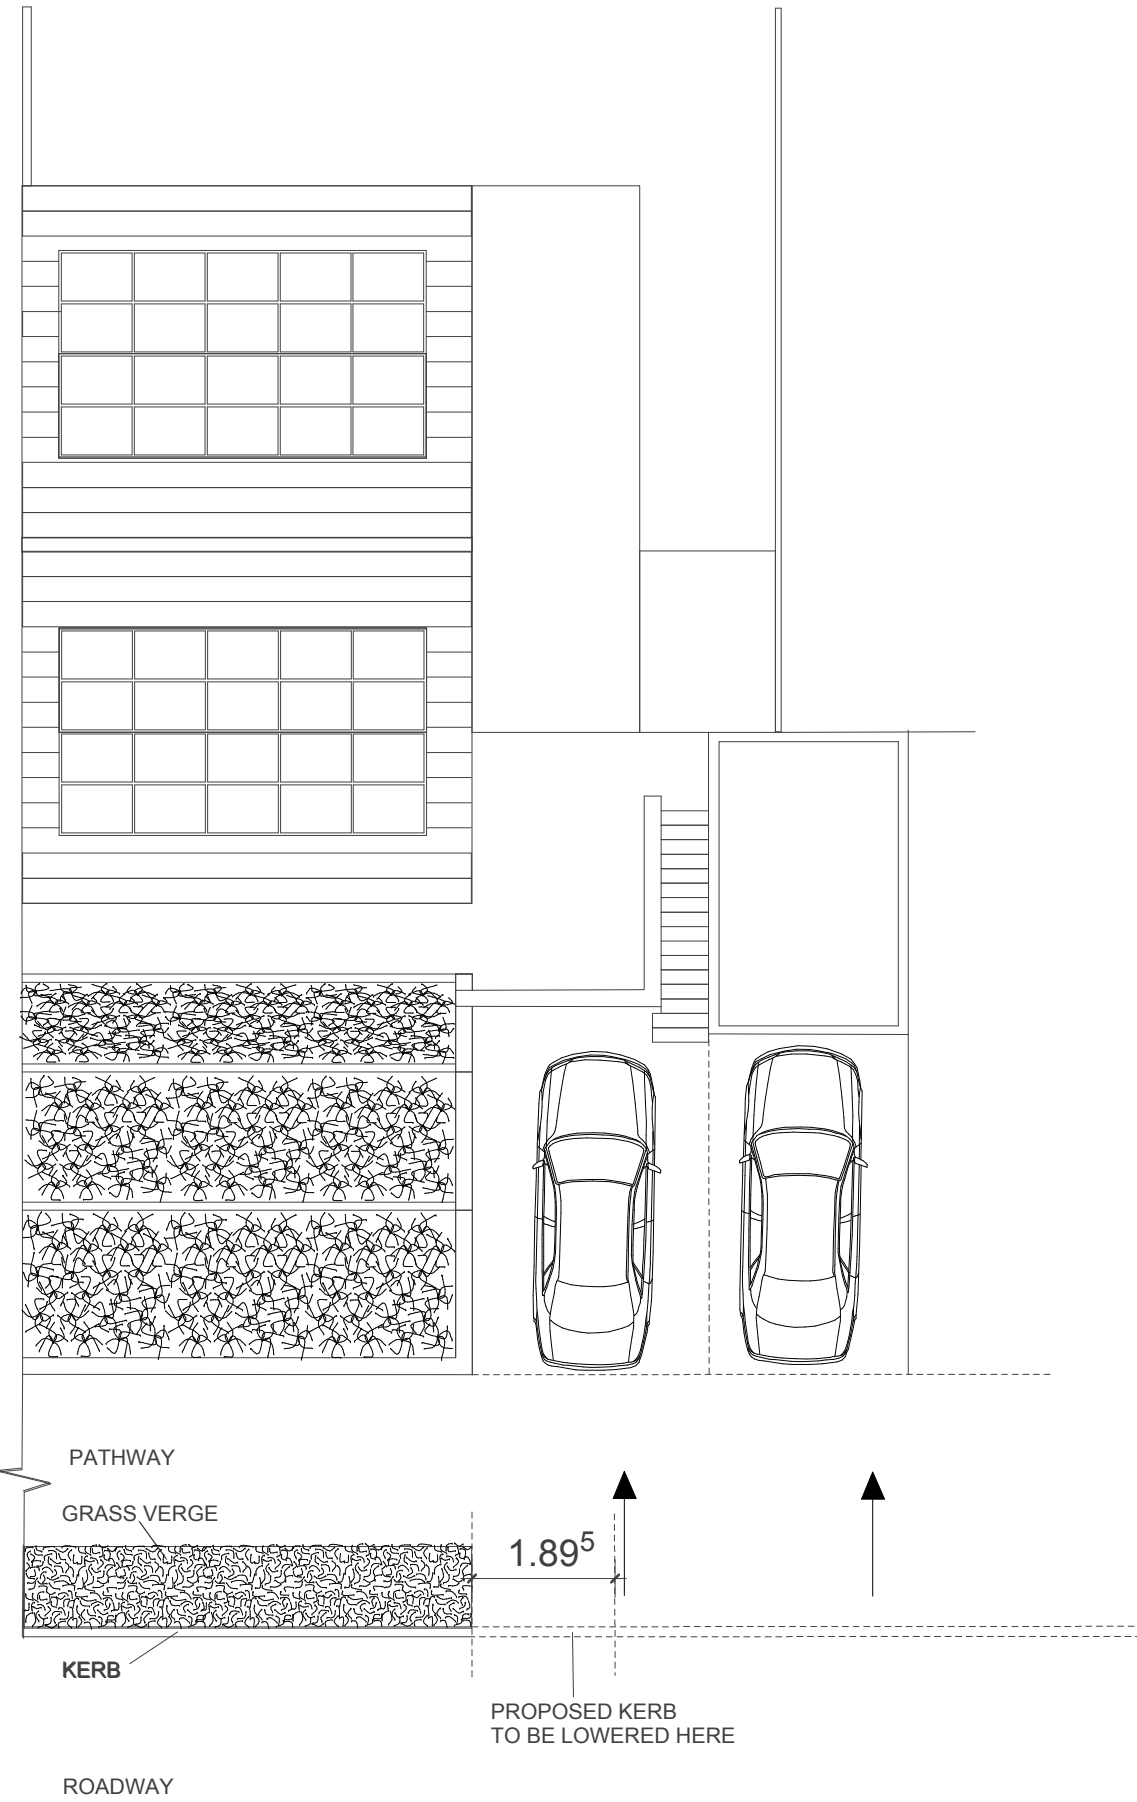

PROPOSED LAYOUT