


Plan referred to in Section 192 -
Morehall Primary School, Chart Road, Folkestone, CT19 4PN

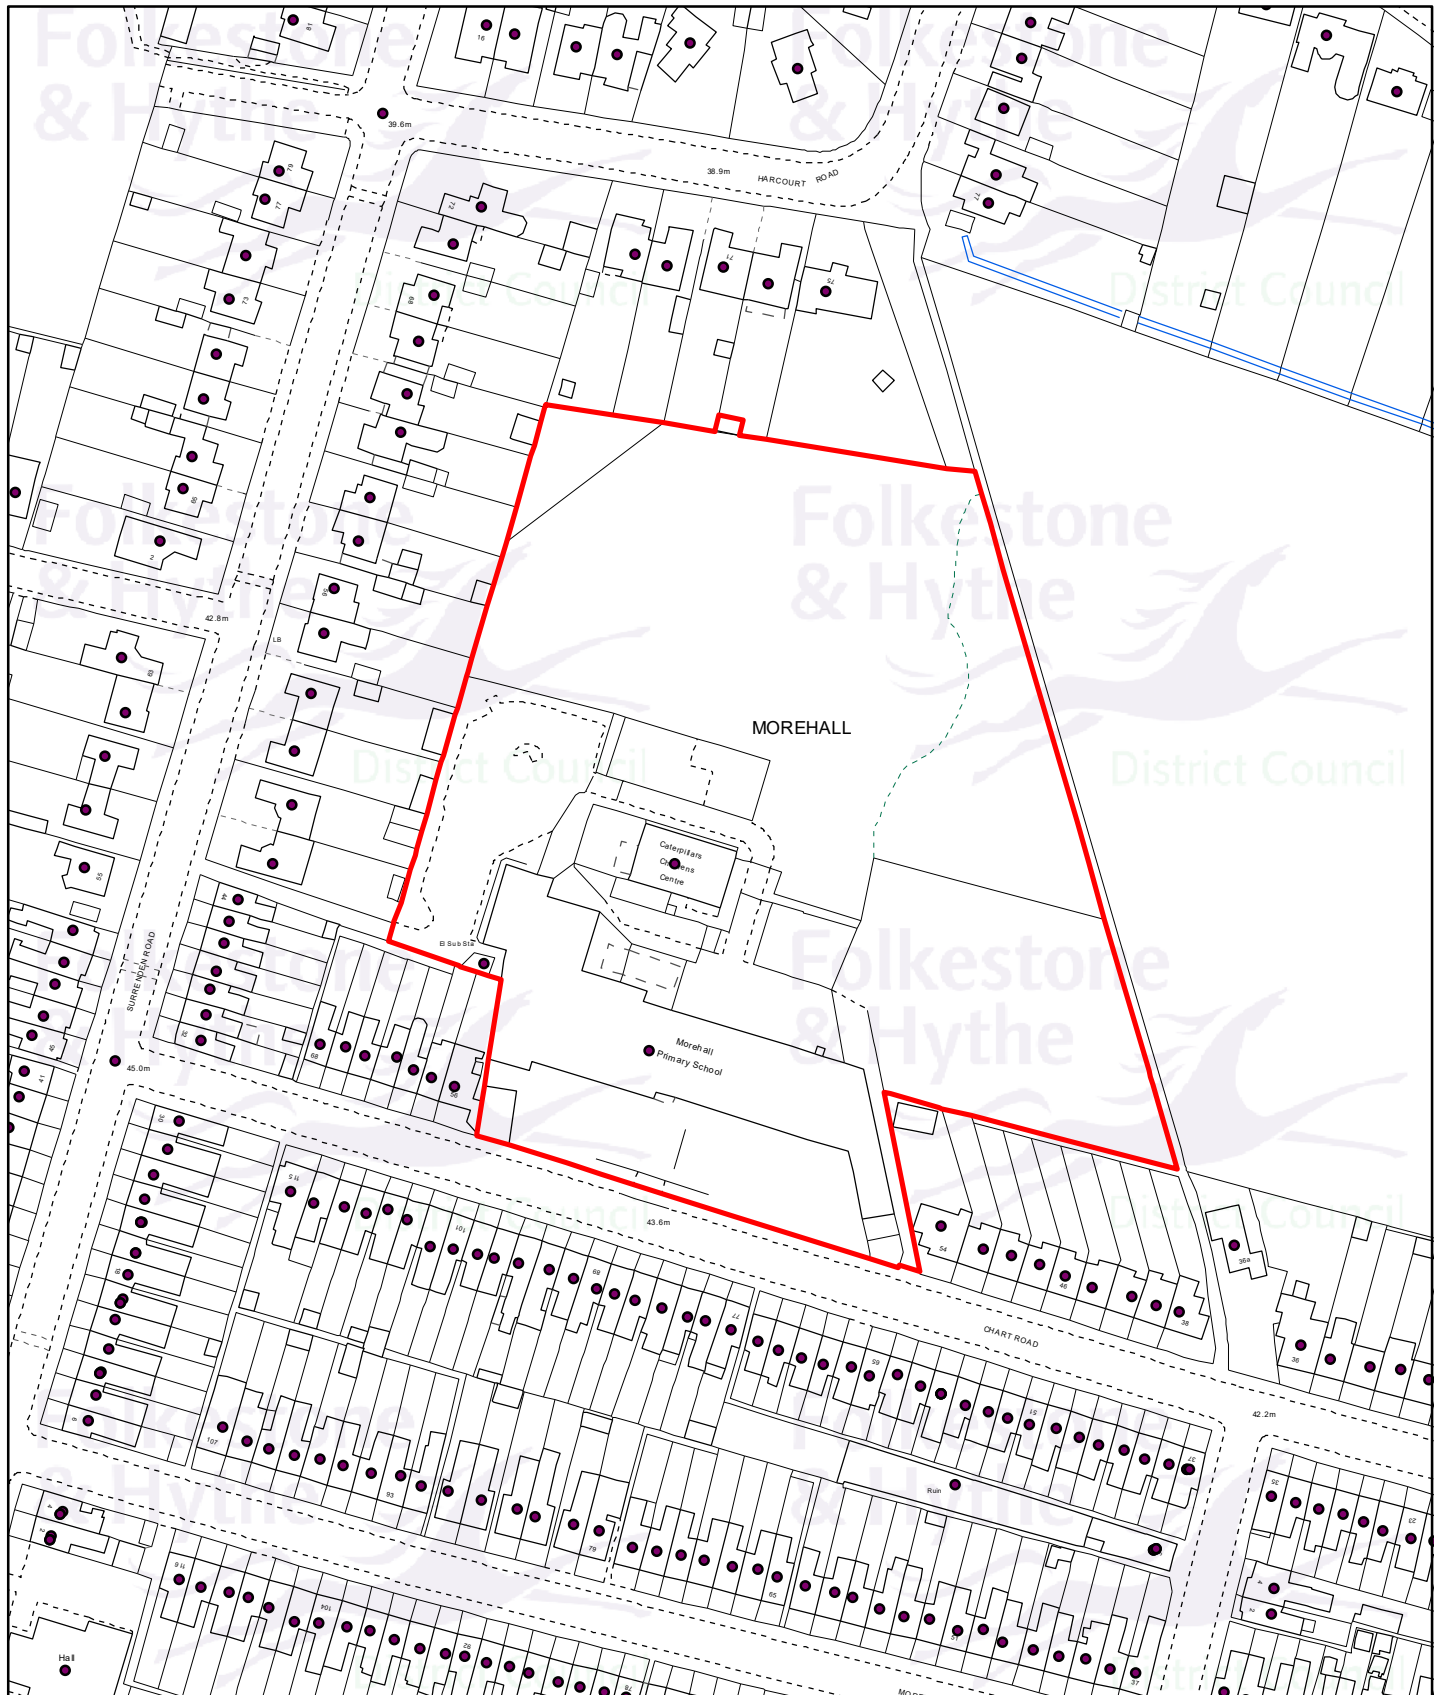

Planning Application:
24/0171/FH


Drawn date:
22 Feb 2024

Drawn by:
Carrie Stacey

Drawing ref:
2036/LDC/GJ

Llywelyn Lloyd
Chief Planning Officer

Contains Ordnance Survey data
© Crown copyright and database right
Folkestone & Hythe District Council AC0000821403 - 2024

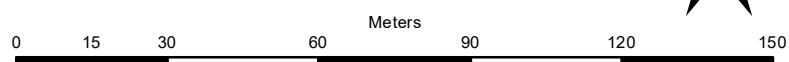

Drawn at 1:1,500 on A4