



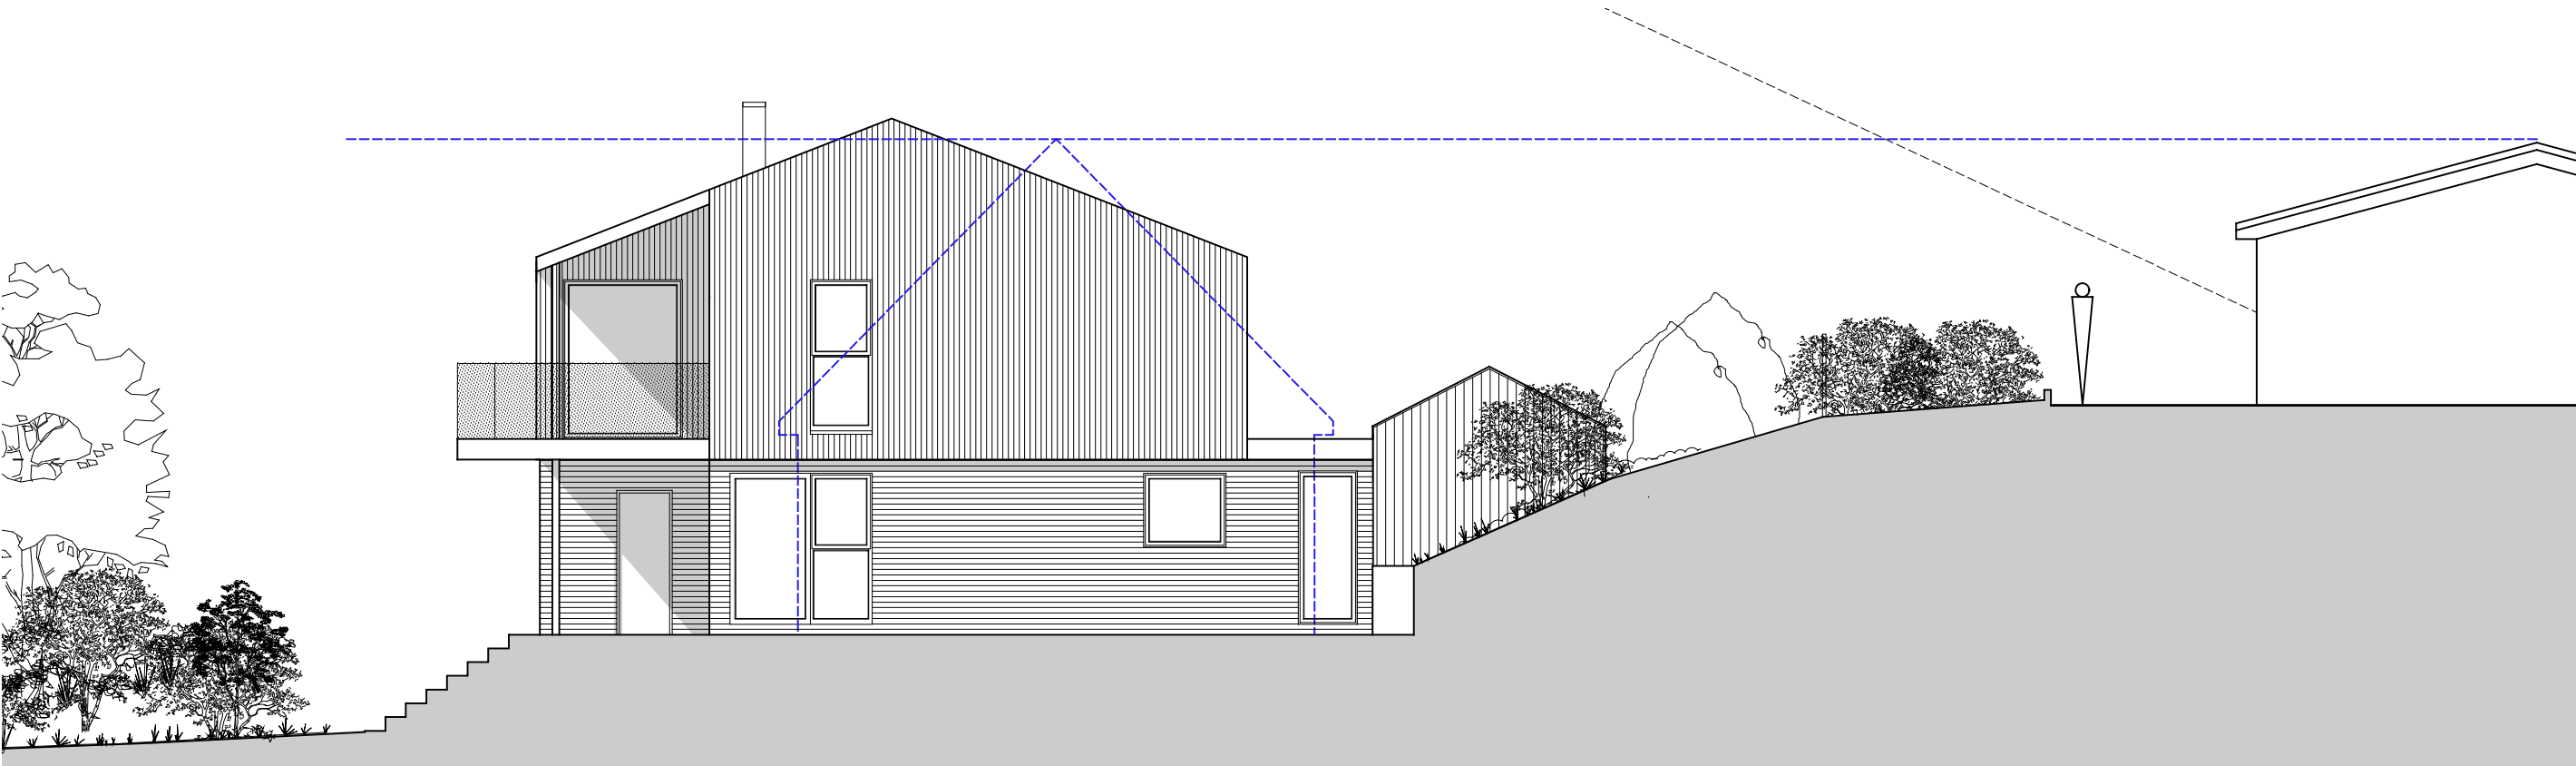

Proposed North East Elevation



Proposed South East Elevation

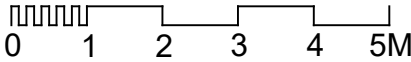

Scale bar for verification only

Read this drawing in association with all other relevant contract documents and risk assessments. Do not scale from this drawing. Use figured dimensions only. All dimensions to be checked and verified by the contractor on site prior to fabrication and the Architect should be notified of any discrepancy.

This drawing is the copyrighted and should not be copied or reproduced without written consent.

Blueprint Projects - Unit 7 Riverside Business & Craft Centre, West Hythe, Kent, CT21 4NB, VAT no. 338596750, Company No. 10824139

Work Package	Tender	Briefing	Construction

Date	Revision	Description
Oct 23	P1	Original Issue
Oct 23	P2	Revised Design
Jan 24	P3	Revised Design

Project Ref :	No.2Encombe, Sandgate CT20 3DE		
Subject :	Proposed Elevations		
Drwg No :	23.12.15	Revision :	P3
Scale :	1:100 @ A3	Original sheet size :	A3

Planning