




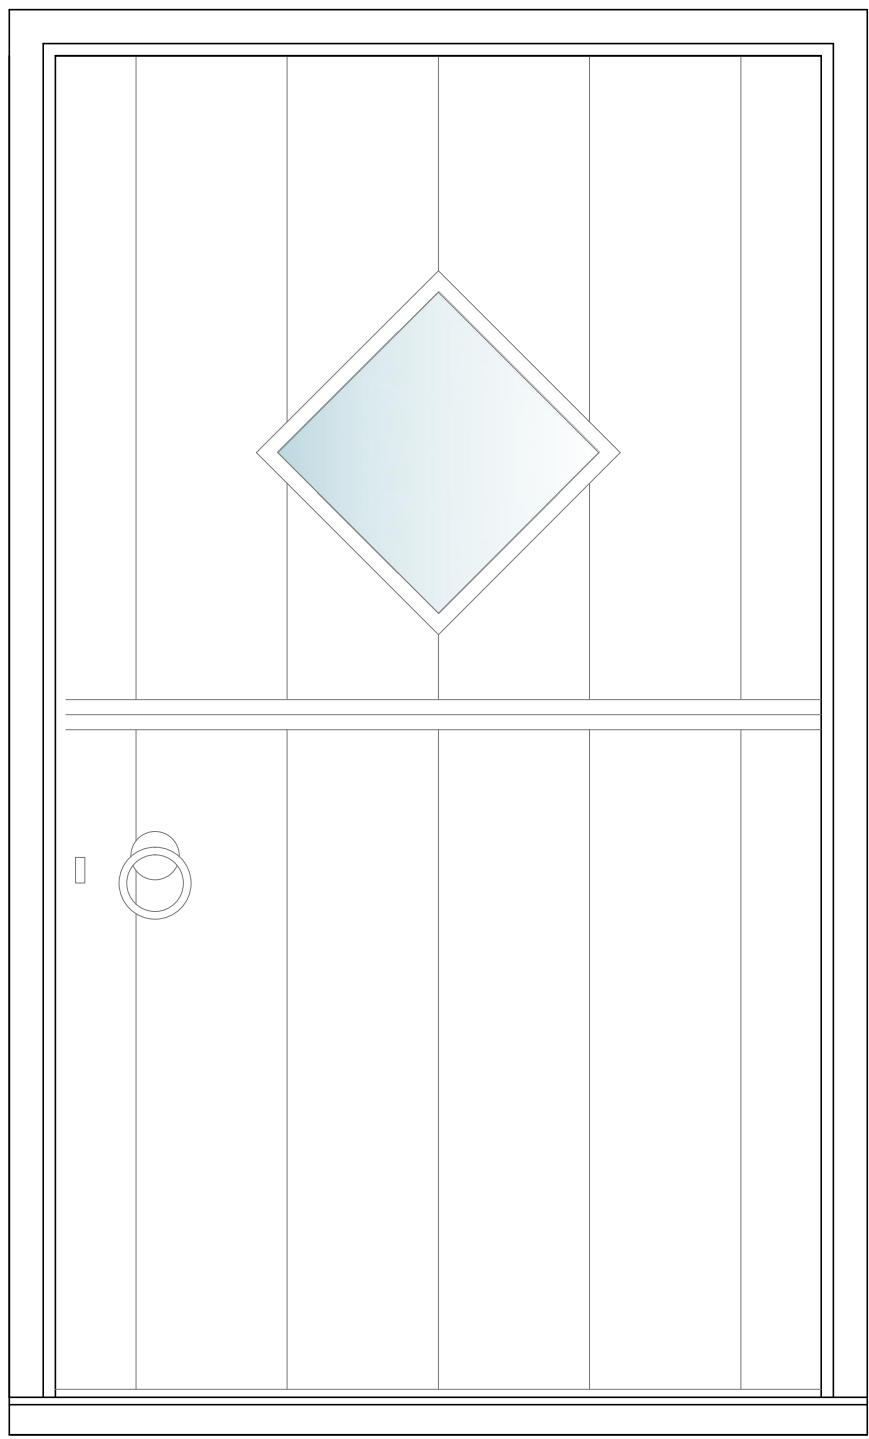

Detail 2d - Proposed Porch Front Door - Elevation
(Condition 6 Listed Building Consent 23/02022FH - Slim Line Double Glazed)
Scale 1:10

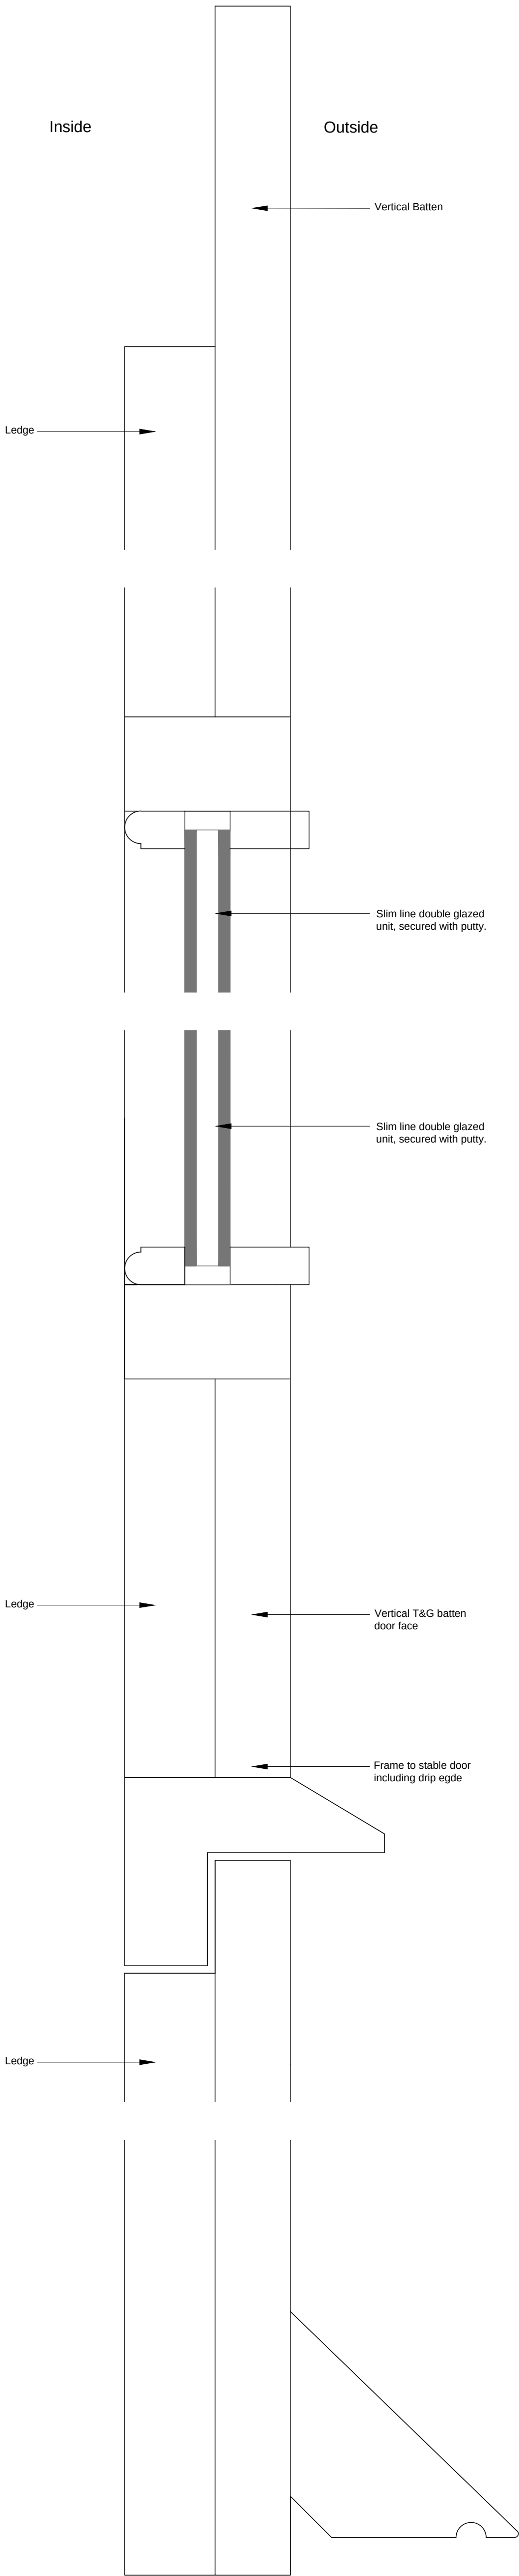

Detail 2d(iii) Proposed Porch Door Leaf
(Vertical Section)
Scale 1:1 @ A1

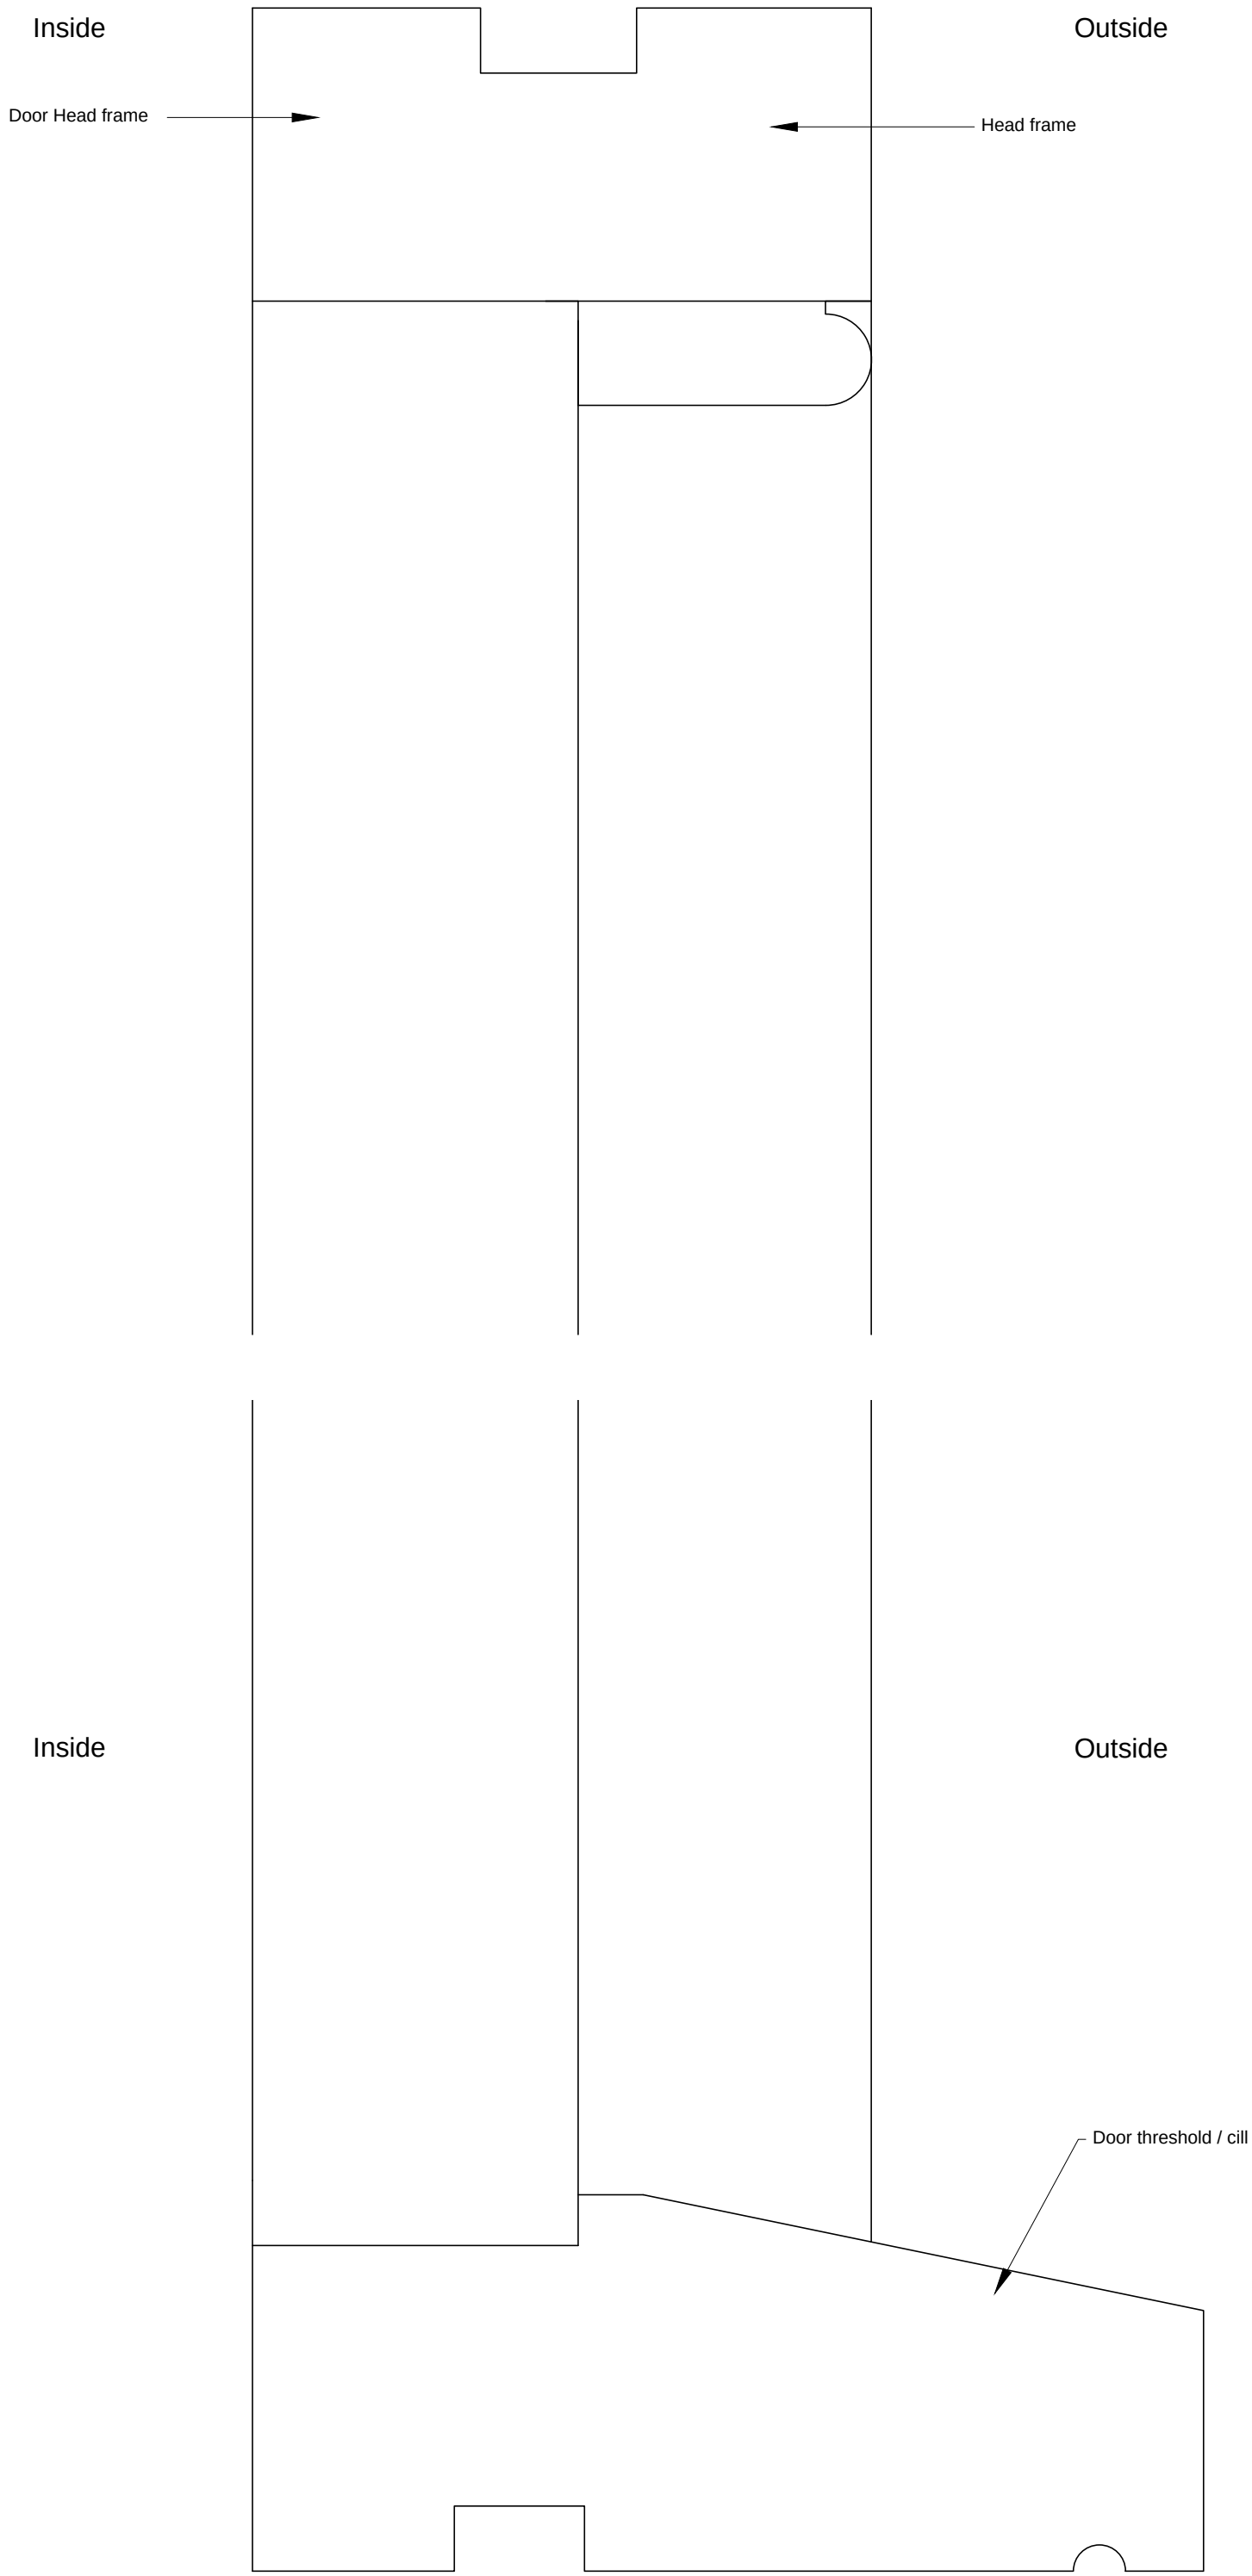

Detail 2d(iii) Proposed Porch Door Frame
(Vertical Section)
Scale 1:1 @ A1

