




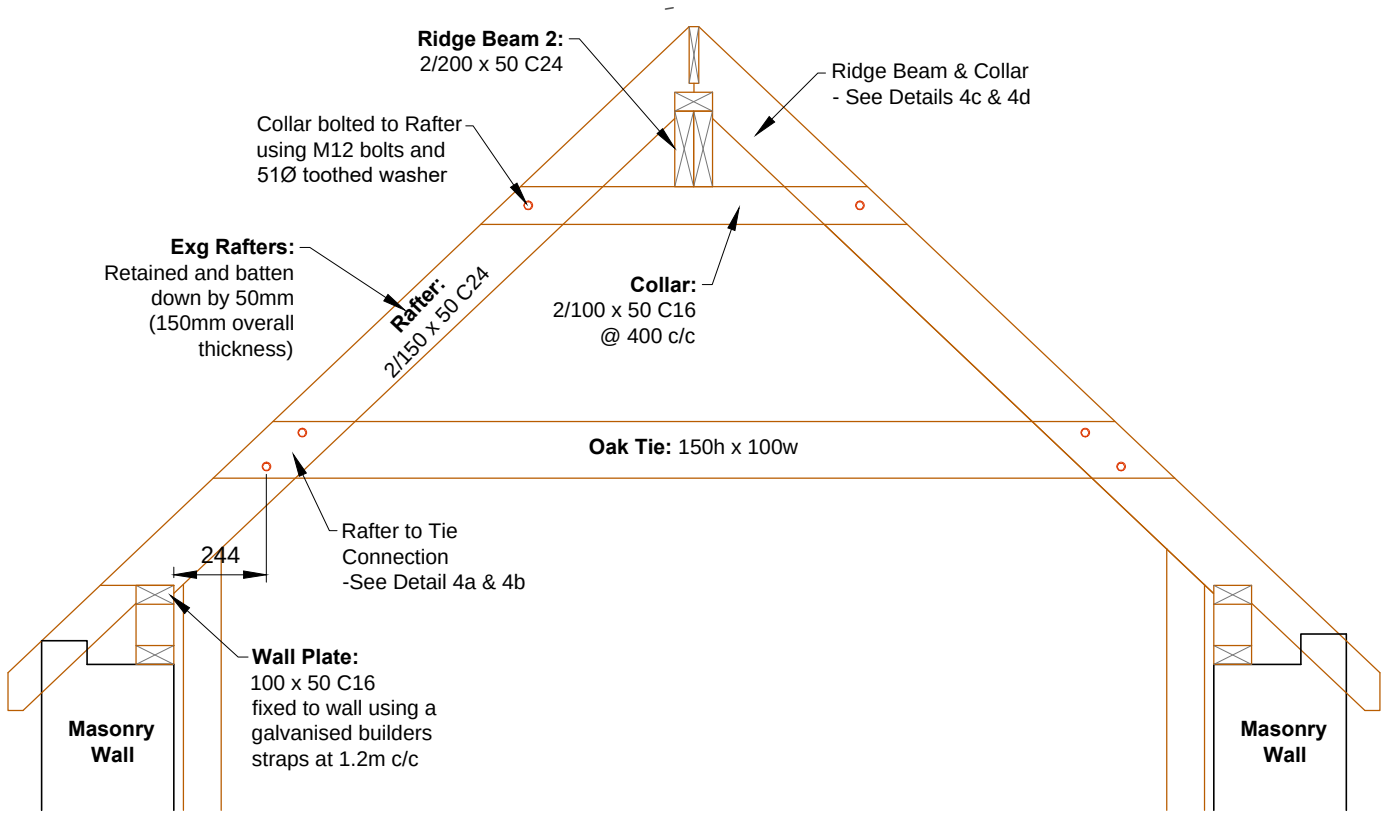


Detail 4: Rafter Truss
Scale 1:20 @ A2

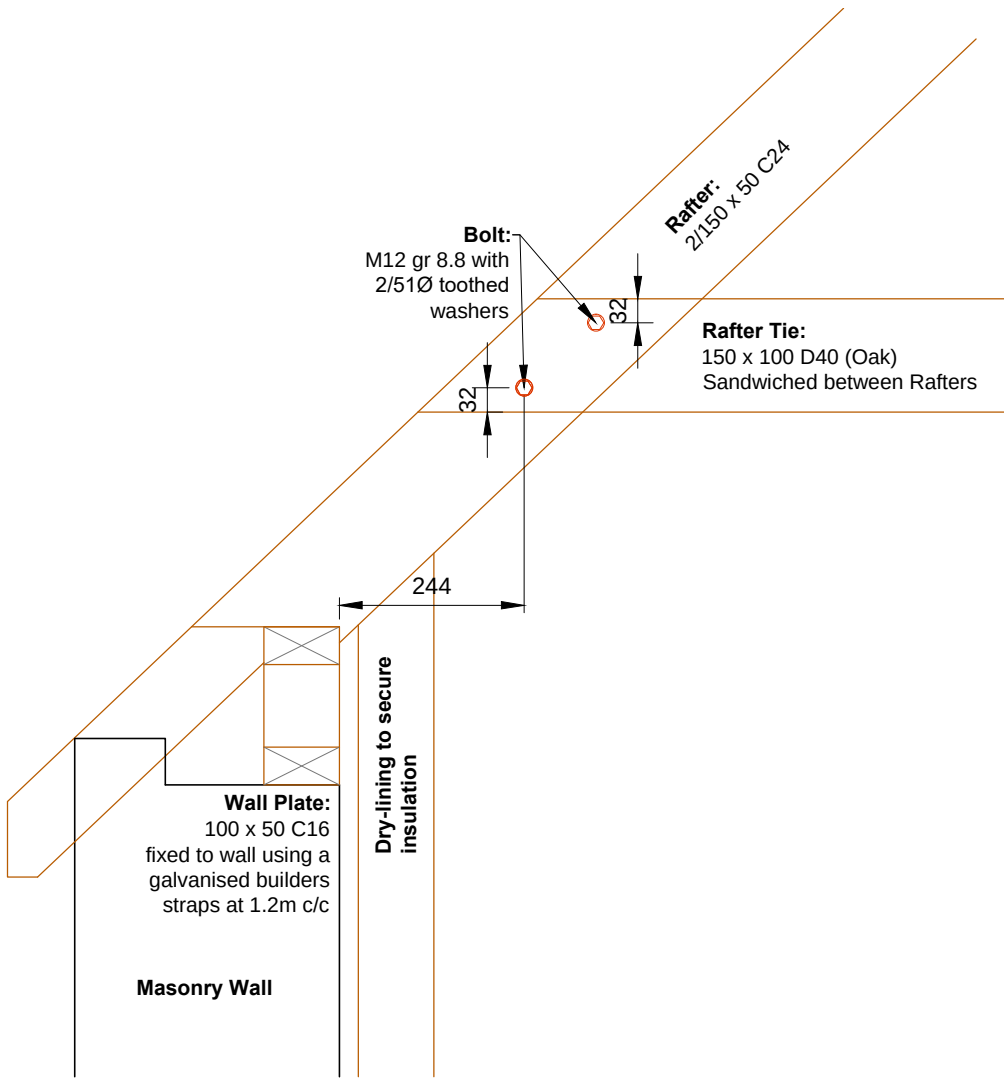


Detail 4a: Rafter / Tie Connexion
(Side View)
Scale 1:10 @ A3

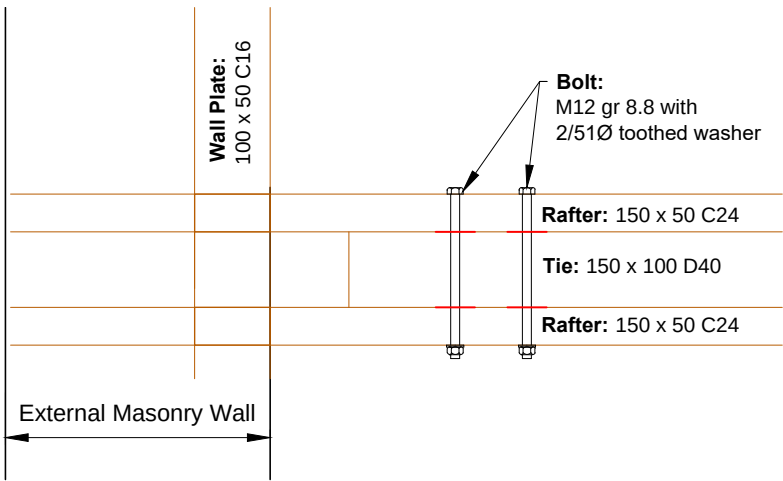

Detail 4b - Rafter / Tie Connection
(Plan View)
Scale 1:10 @ A3

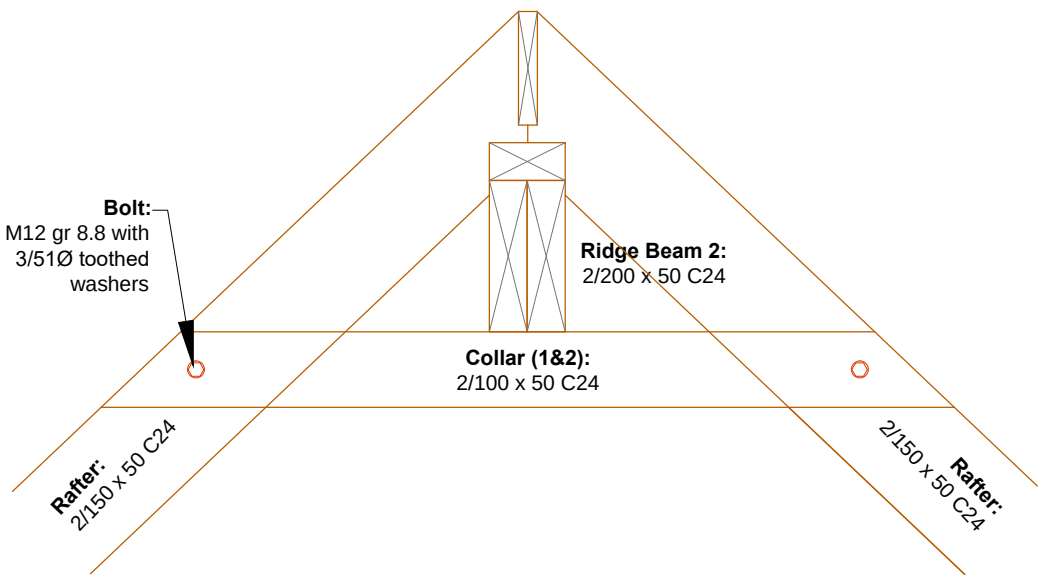

Detail 4c: Rafter Truss / Ridge Beam
(Side View)
Scale 1:10 @ A3

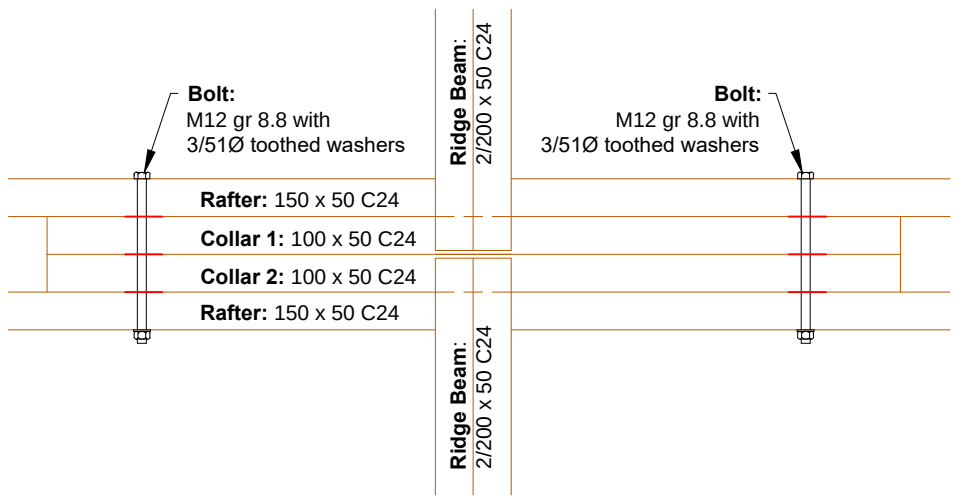

Detail 4d - Rafter Truss / Ridge Beam
(Side View)
Scale 1:10 @ A3

Revisions

Drawing Status

Approval / Construction

Client

Jess Williams

Project Title

Proposed Single Storey Side Extension at Hoad Farm, Hoad Road, Acrise

Drawing Title

Construction Detail 4
(Rafter Truss)

Scale

1:5, 1:10 & 1:20 @ A2

Drawing No.

.....



CASON GREEN Associates

Structural Engineers & Architectural Designers