

7190

1115

7190

1115


PLAN OF GARAGE

NOTES

ALL DIMENSIONS SHOWN MUST BE CHECKED ON SITE PRIOR TO CONSTRUCTION

-  102 & 215 FACE BRICK WALLS TO MATCH EXISTING DWELLING
-  NEW BEAM & LINTEL TO ENGINEERS DETAILS
-  NEW SURFACE WATER DRAIN RUN FROM RWP's
-  DIRECTION OF SPAN OF FLAT ROOF JOISTS

2.0. FEB 7

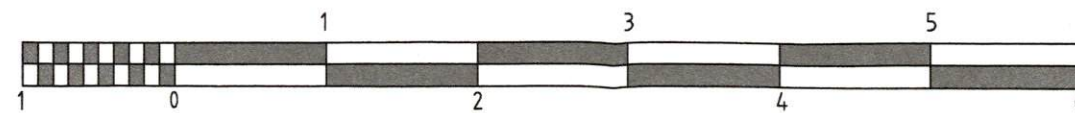

Nigel Seymour

Design Services
Tel: 01797 363558

Revision

Title PROPOSED DETACHED GARAGE BROOKLANDS MEEHAN ROAD SOUTH GREATSTONE NEW ROMNEY KENT	Client MR M PEARCE BROOKLANDS MEEHAN ROAD SOUTH GREATSTONE NEW ROMNEY KENT
Type of Drawing GARAGE PLAN	Drawn By NS
Date FEBRUARY 2024	Scale 1:50 (Print @ A3)
Drawing No 24002/B/03	Revision