
Ordnance Survey, (c) Crown Copyright 2024. All rights reserved. Licence number 100022432

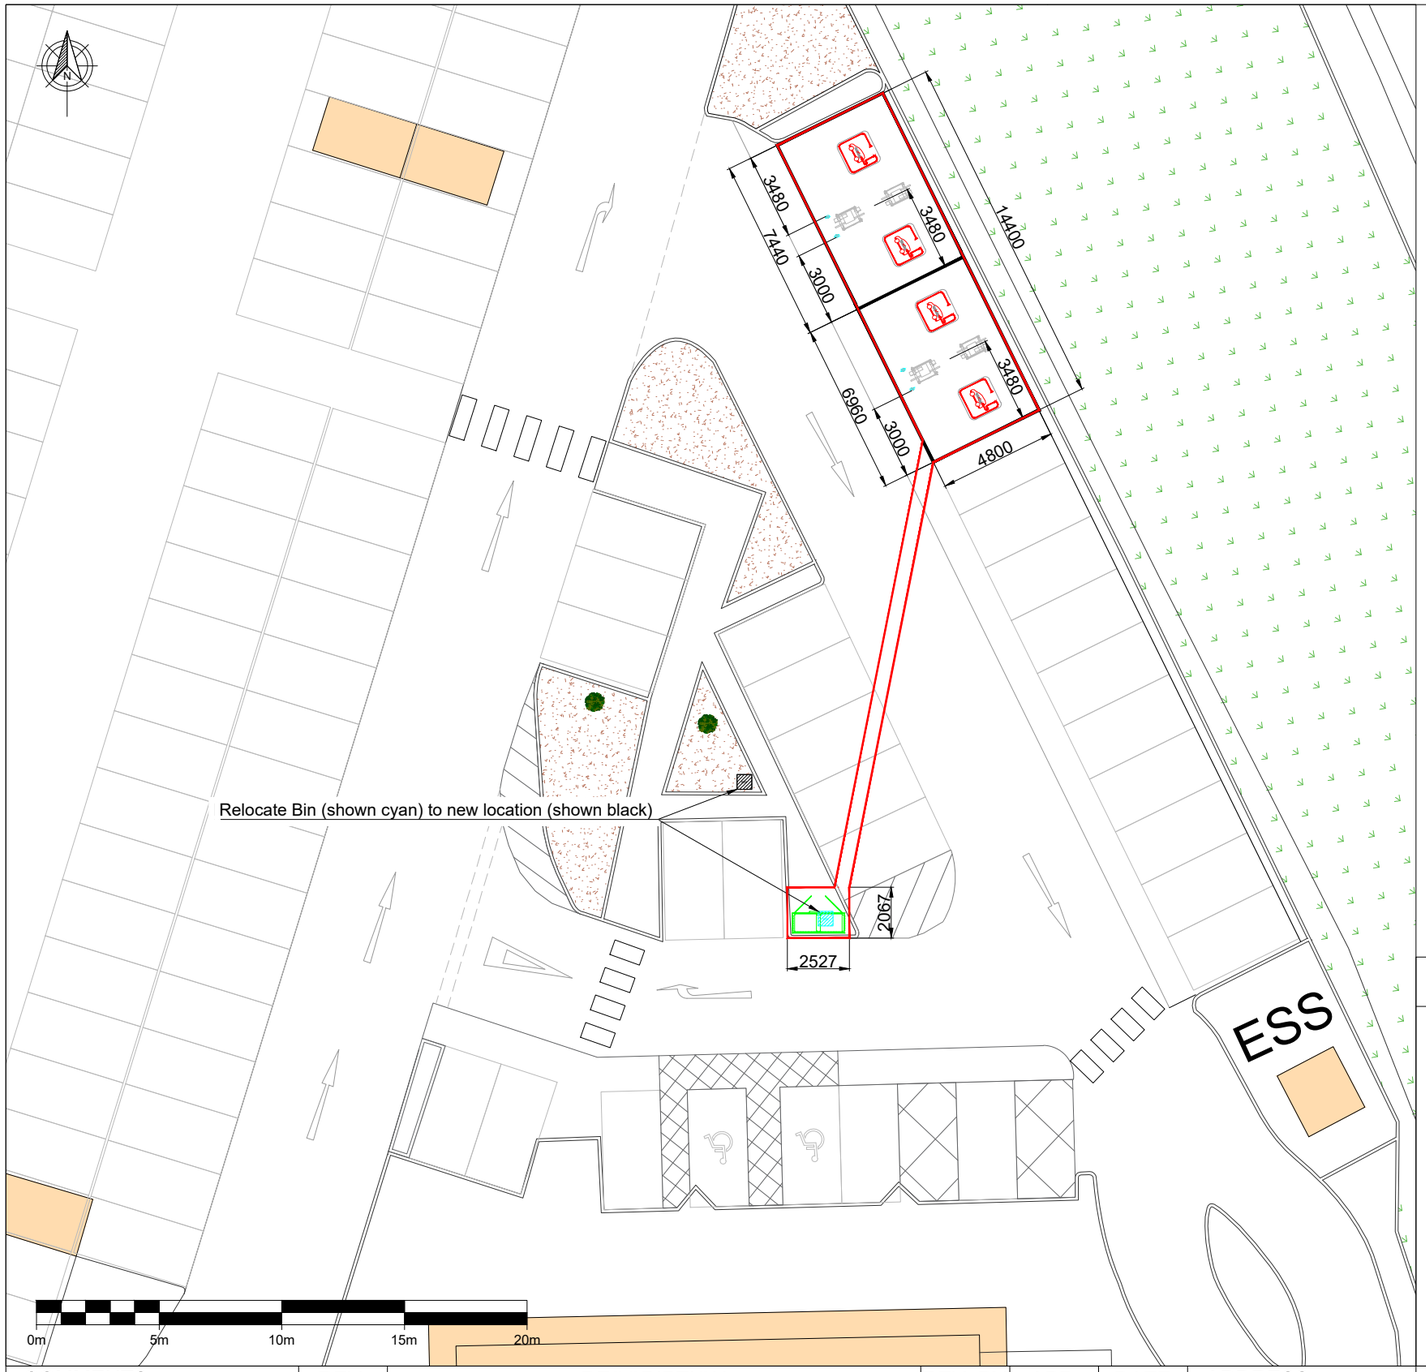

SITE LAYOUT NOTES

A - 6 existing bays utilised to provide 4 wider EV charging bays.

B - Chargers to be installed flush to existing tarmac, in level with bays. Feeder pillar to be installed flush to existing block paving.

C - A layer of Black MMA to be installed on all (existing and new) tarmac within site boundary.

D - Existing line painting within site boundary to be reconfigured as shown.

E - All measurements to the centre point of a line, unless stated otherwise.

F - Site Area = 85.2m²

KEY

Site Boundary

2x BYD 160kW Charging Unit (Including x2 Bollards)

RMC2100 Feeder Pillar

COMMENTS	REV.	DESCRIPTION	REV. BY	APP.	DATE
	A	Issued for comment	NB	RK/SW	26/02/24

ADDRESS

Tesco,
Folkestone,
Cheriton High Street,
CT19 4QJ

PROJECT NAME

MCDONALD'S - FOLKESTONE - TESCO (1671)

DRAWING TITLE

PLANNING SITE LAYOUT

DRAWING NO.

10376 - 0740_01-PL

SCALE (@A3)

1:250

DRAWN BY

NB

INSTAVOLT

InstaVolt Ltd, 6 Cedarwood, Crockford Lane,
Chineham Park, Hampshire, RG24 8WD
© InstaVolt Ltd. 2023

REV.

A