
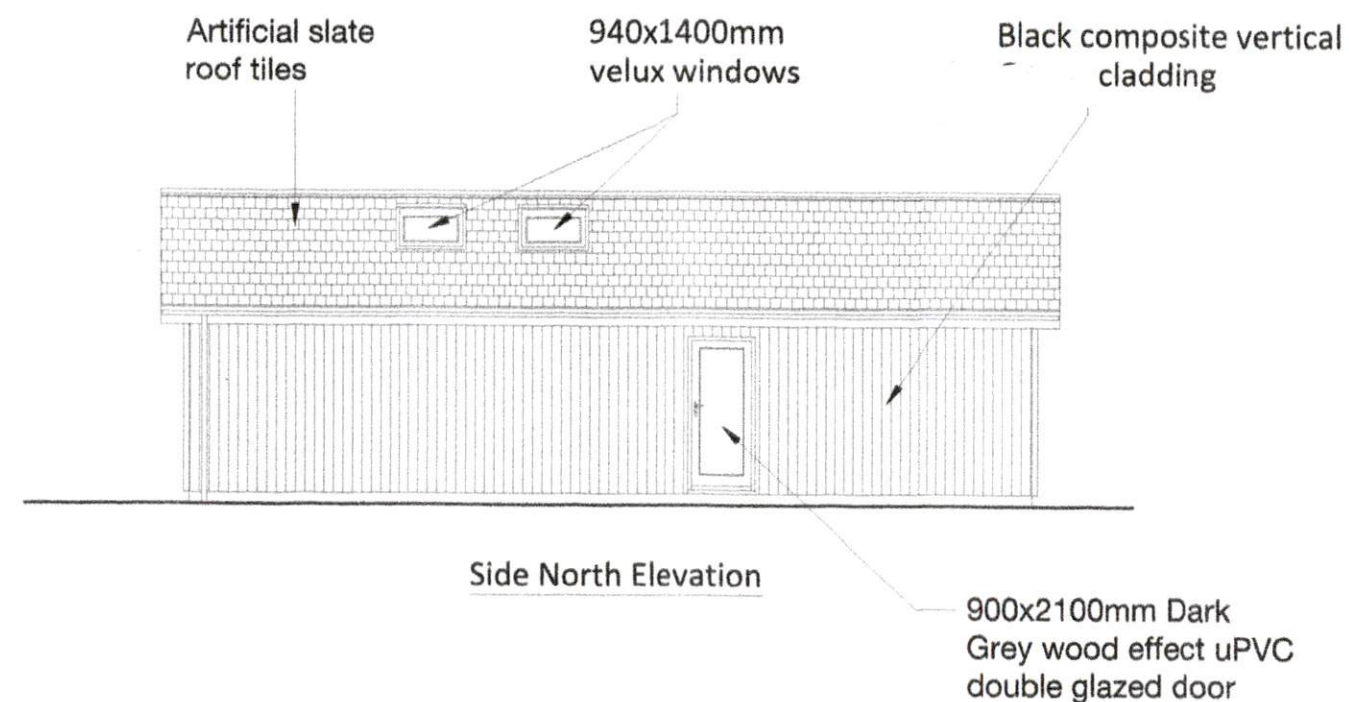
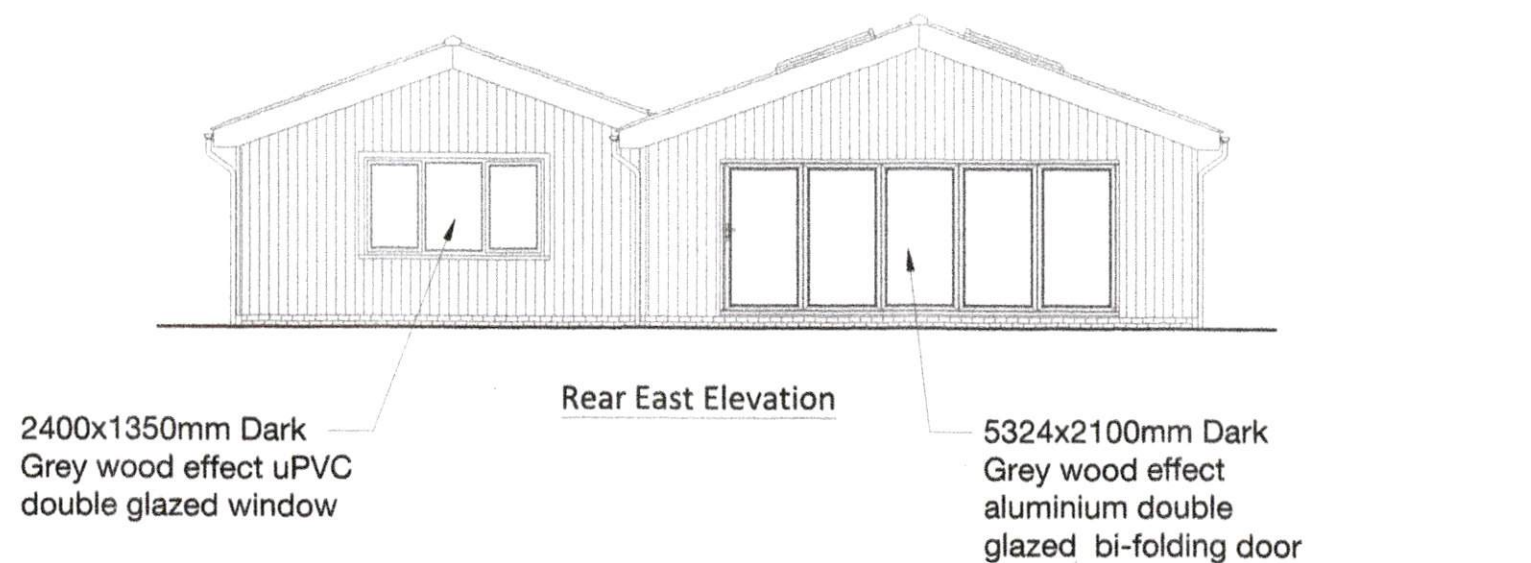
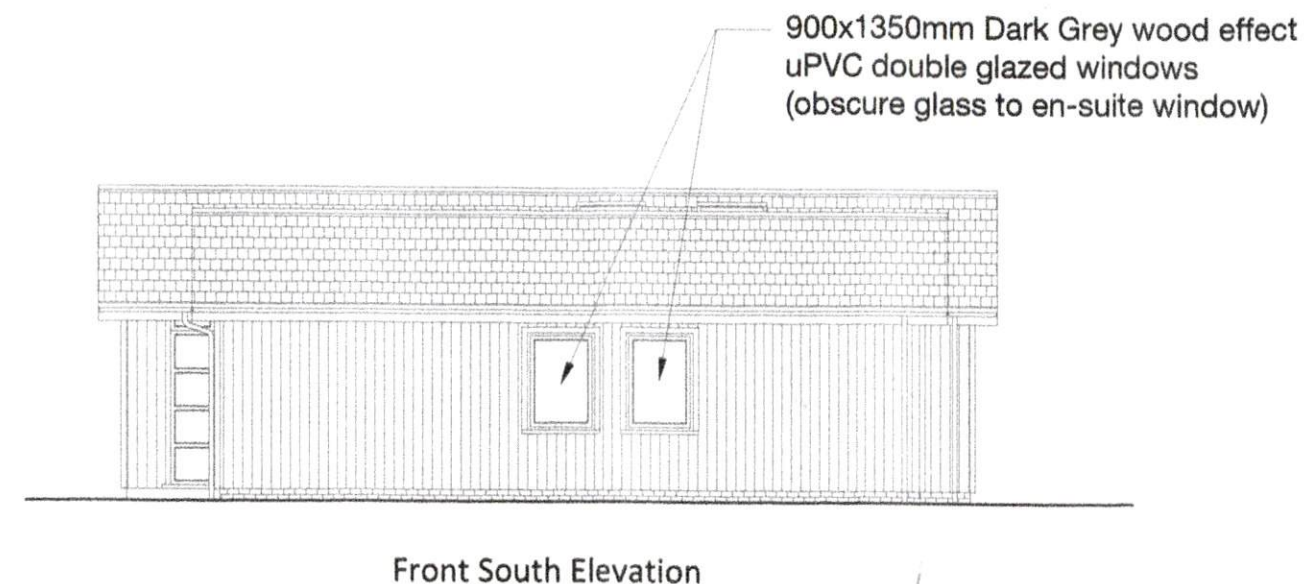


Do not scale from these drawings. All site dimensions to be checked by the contractor prior to commencement of works. Any errors to be reported as soon as possible. Drawings for obtaining Local Planning Consent or Building Regulations approvals only and do not constitute full working drawings. Any construction work carried out prior to receiving all necessary approvals is entirely at the householders risk.

Rev A 15/02/2024 Window removed

27 FEB 2024

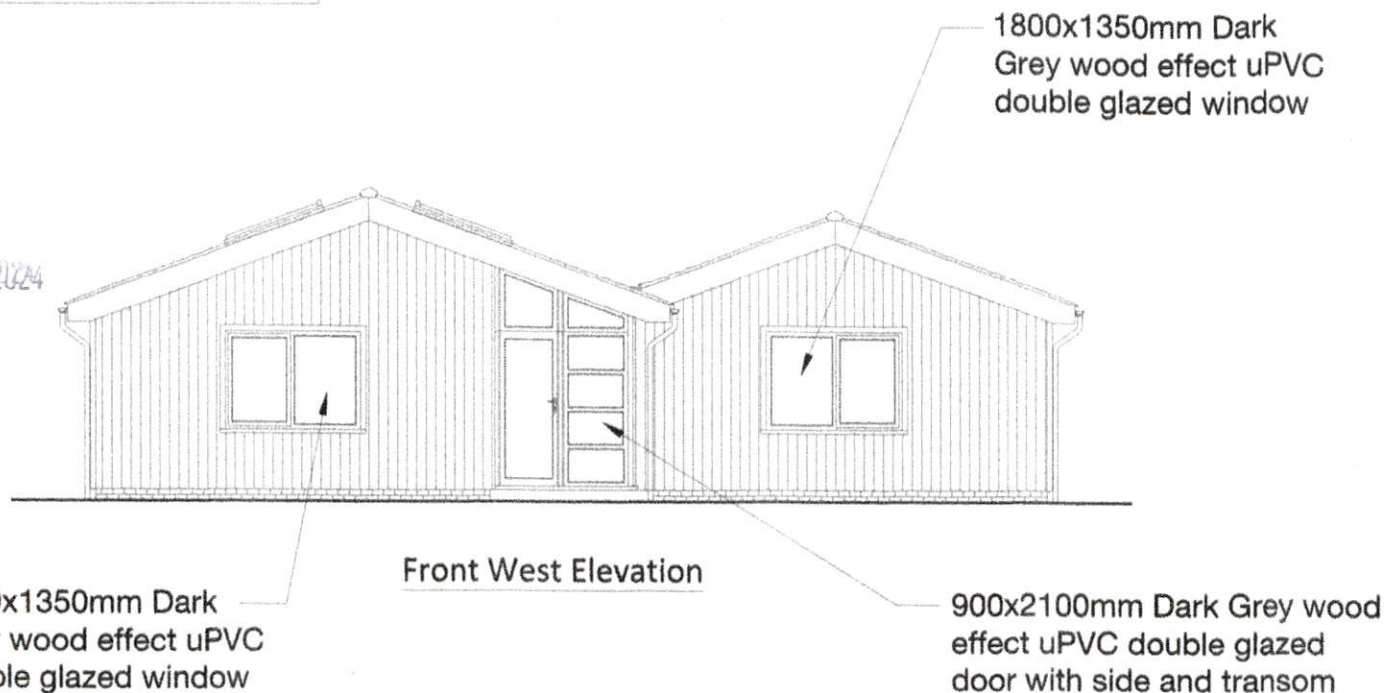

Phil Dadds Design

ARCHITECTURE AND INTERIOR DESIGN

email phil@dadds.co.uk

TEL 01843 853839, 07884 002440

The Old Stable Block, King George VI Memorial Park
Montefiore Avenue, Ramsgate, Kent, CT11 8BD

A3 Format



Elevations 1.100

BUILDING REGS ISSUE Dwg 256/BR09A November 2023

PROPOSED NEW DWELLING ON LAND ADJOINING
88 ST LEONARDS ROAD, HYTHE, KENT CT21 6HW