




front (west) elevation scale 1:100

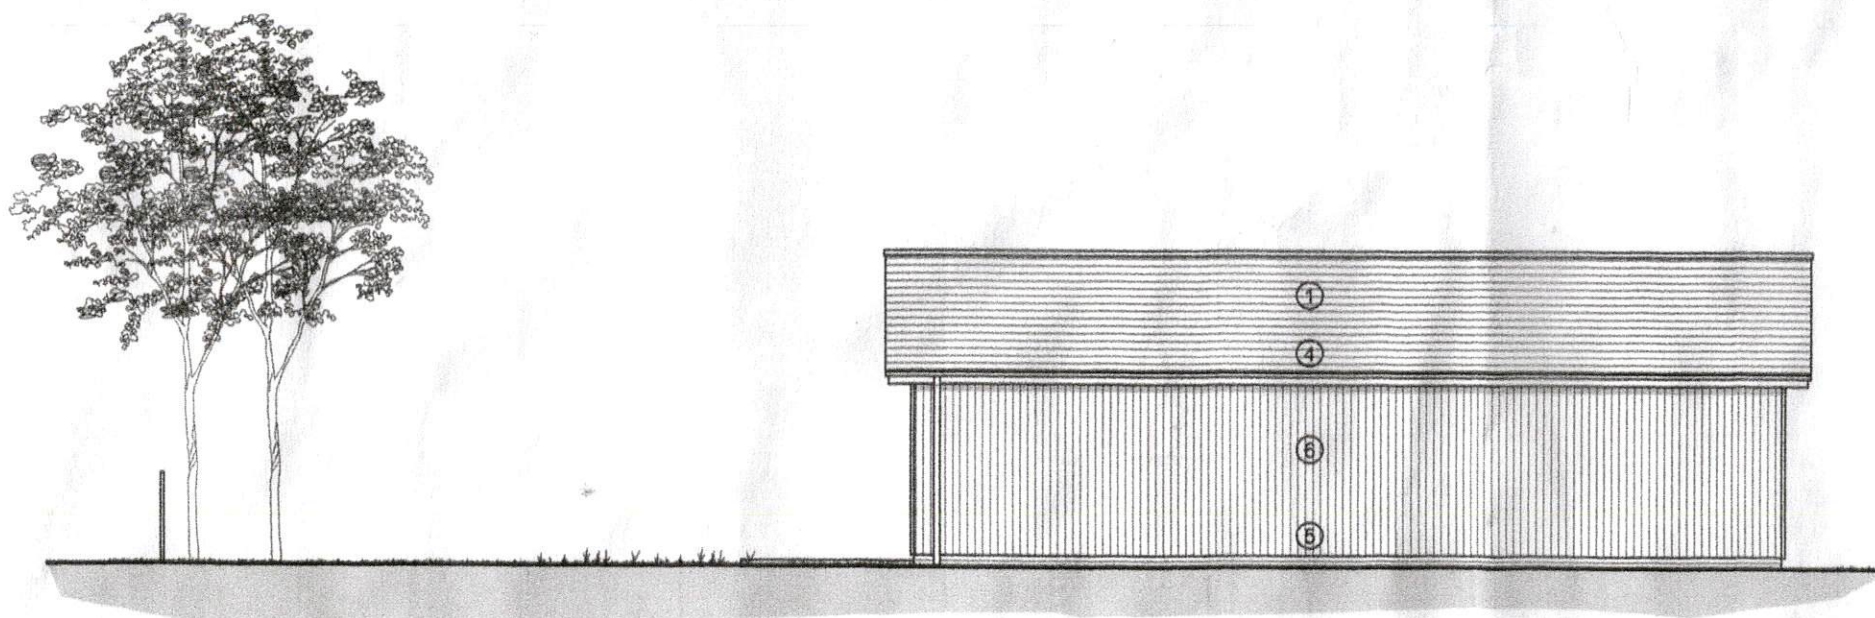

side (north) elevation scale 1:100

©This drawing is the copyright of GARYtidwell ASSOCIATES LIMITED and should not be copied or reproduced without written consent.
All Rights Reserved. Do not scale from this drawing. Check all dimensions before fabrication and notify of any discrepancies.

key

- 1 artificial slate roof finish
- 2 slate verge with fibre cement undercloak
- 3 Black painted timber fascia, barge and soffit boards
- 4 black plastics half round guttering and circular downpipes
- 5 red multi stock facing brickwork below dpc
- 6 black painted timber feather edged weatherboarding
- 7 black timber or timber effect double glazed casement windows
- 8 black painted timber or timber effect double glazed bi-folding doors
- 9 projecting zinc surround to front windows, colour dark grey

27 FEB 2024

NO DORMER/ROOF EXTENSION FACING St LEONARDS ROAD AND RANGE ROAD 'IN PERPETUITY'.

P3	roof condition note updated	17.03.2022
P2	roof condition added	14.03.2022
P1	heights to roof apex added	10.03.2022
Revision:	Description:	Date:

GARYtidwell ASSOCIATES LIMITED
architecture - planning - construction technology
The Old Square, The Street, Woodnesborough, Kent . CT13 0NQ.
T: 07599 916454 E: garytidwell@hotmail.co.uk

Client:
MRS. GAINE
Project:
LAND ADJOINING 88 ST. LEONARDS ROAD
HYTHE
KENT
CT21 6HW
Title:

Elevations as Proposed - SHEET 01

Scale: 1:100 @ A3 Date: DEC 21 Drawn: GT

Drawing Number: Revision: or 2023

01.729.30

P3 RICK TORY

