


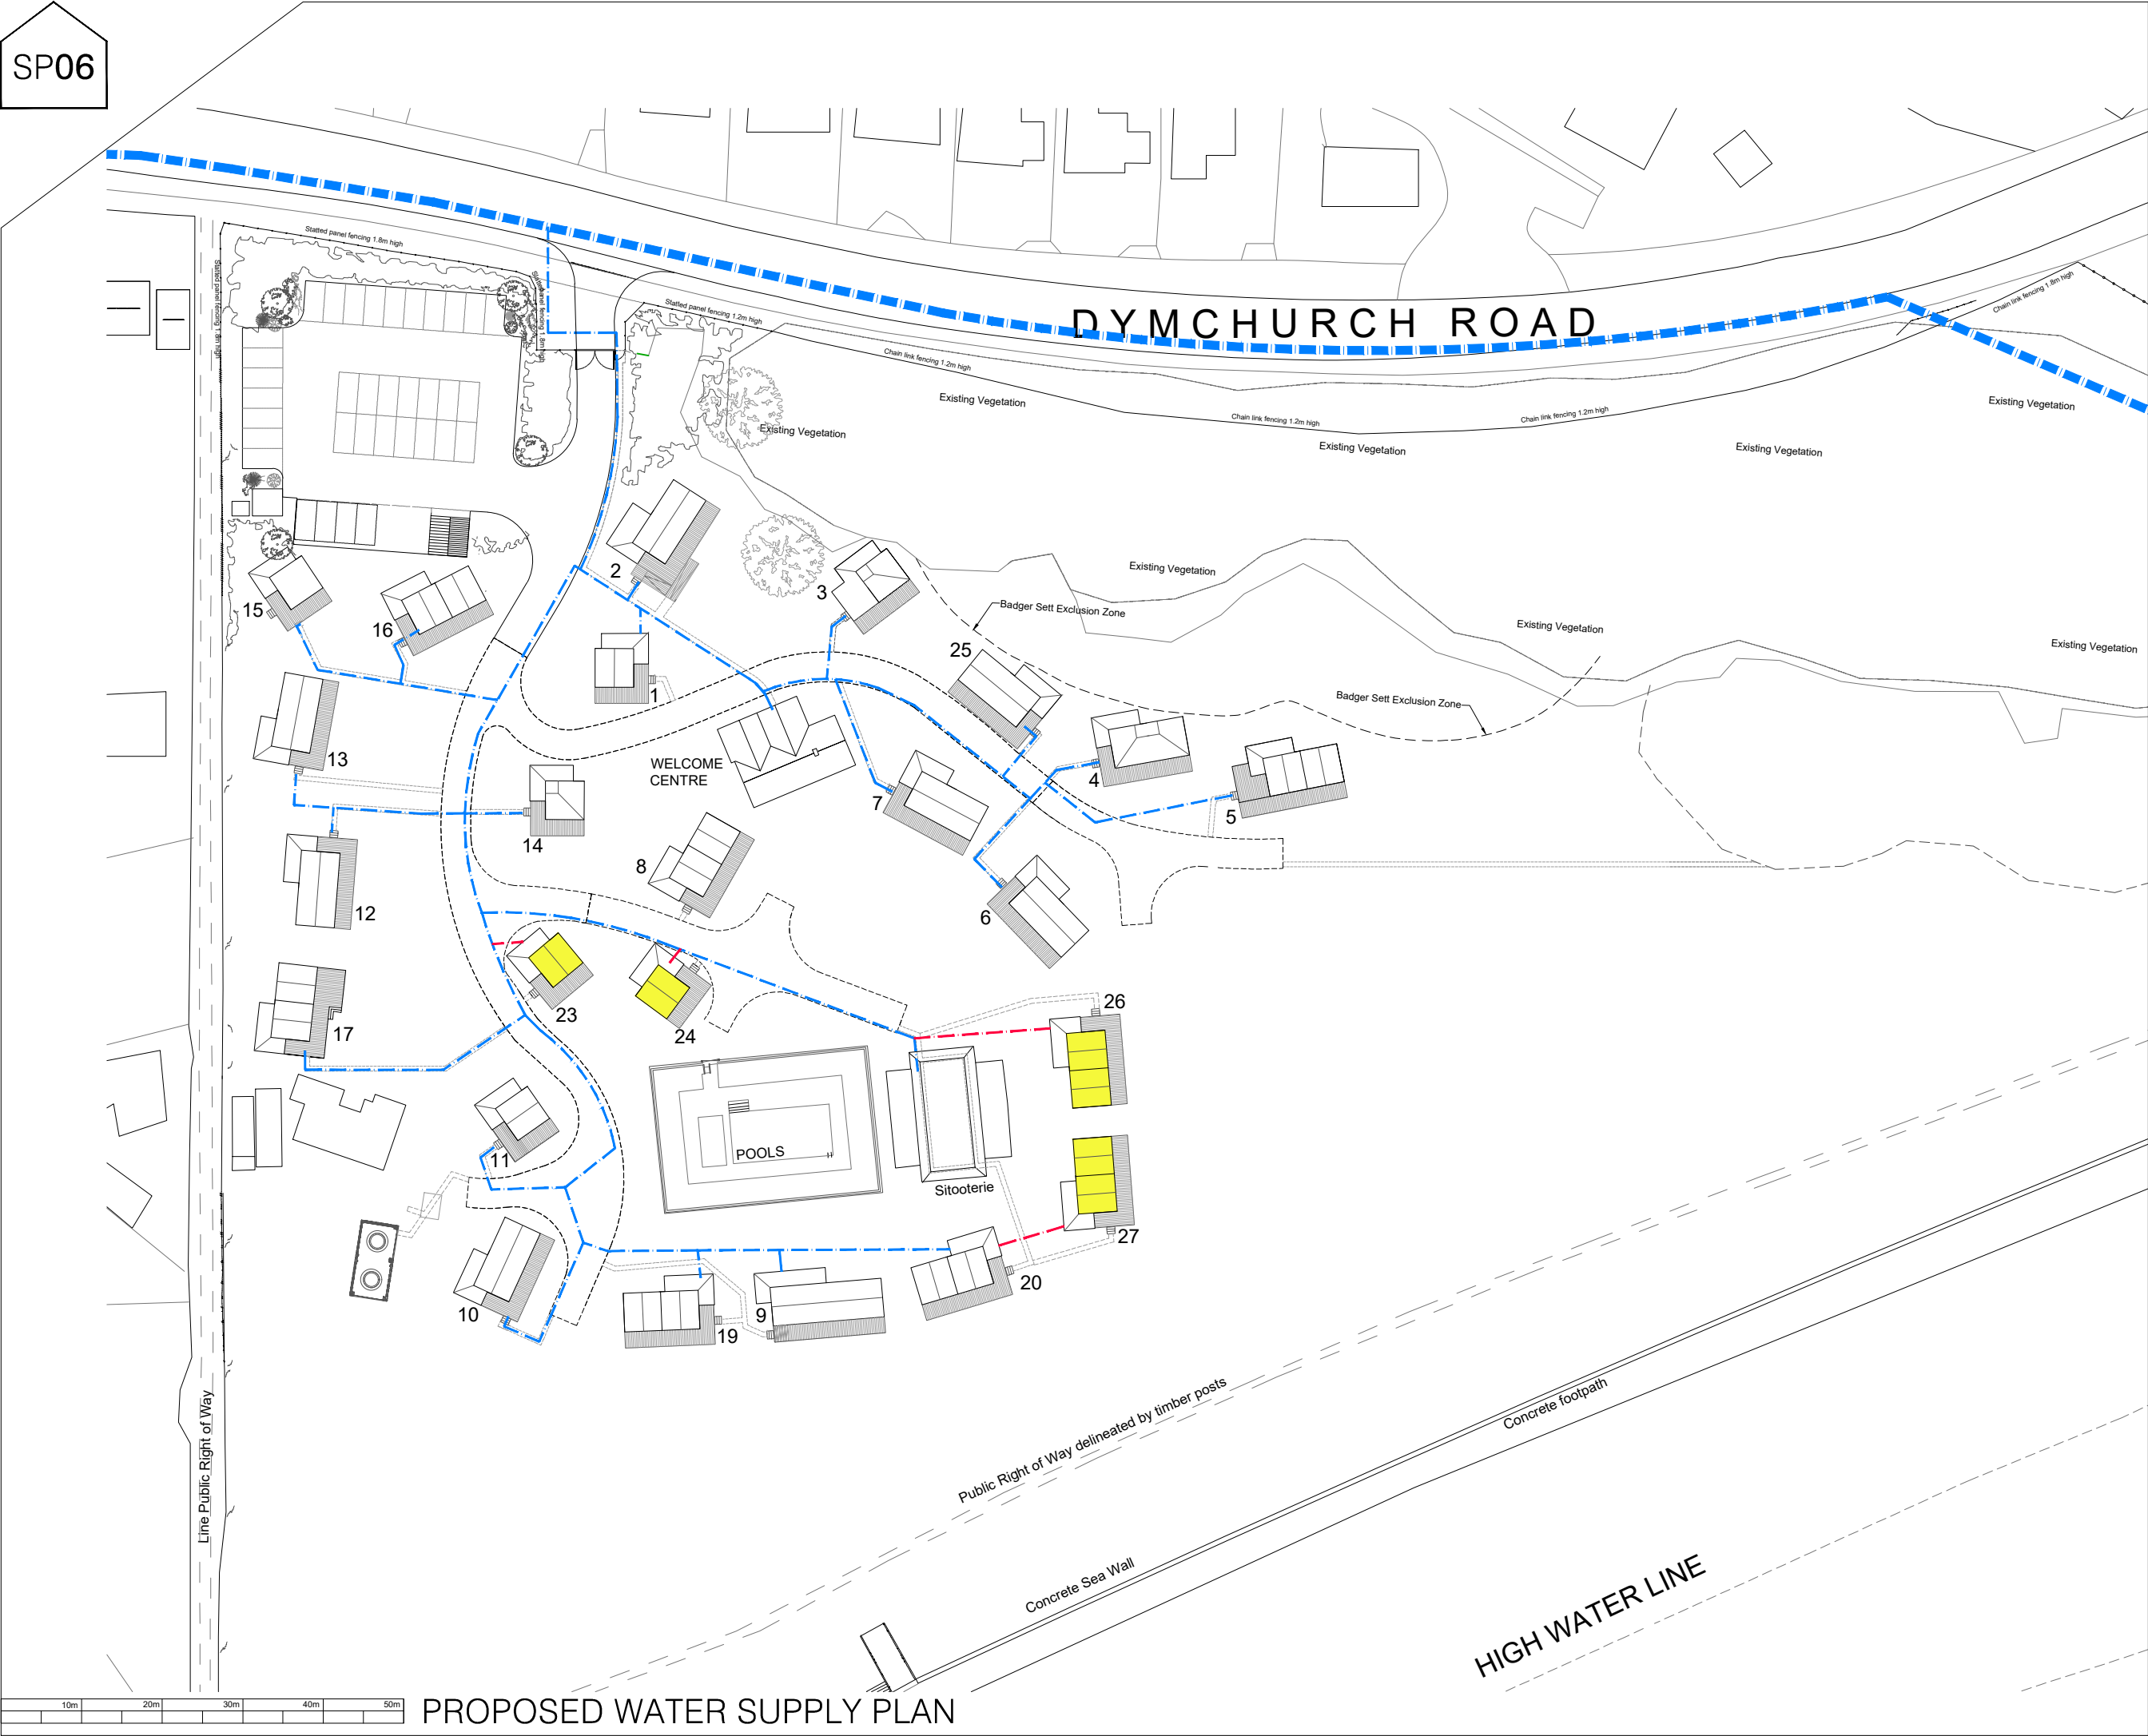

do not scale: all dimensions to be checked on site designer to be notified of any discrepancies
copyright kennedytwaddle architectural design



KEY

- PUBLIC WATER MAIN
- EXISTING UNDERGROUND WATER SUPPLY
- PROPOSED UNDERGROUND WATER SUPPLY

JOB: ST. MARYS BAY
DRAWING TITLE: PROPOSED WATER SUPPLY PLAN
DRAWING No.: SP-006
REVISION: A
DATE: FEB 2024
SCALE: 1:750 @ A3
ISSUED FOR PLANNING PERMISSION



CABÜ LTD
23/25 Gt. Sutton St. Sales 01522 724463
London EC1V 0DN Head Office 0207 253 2954

kennedytwaddle