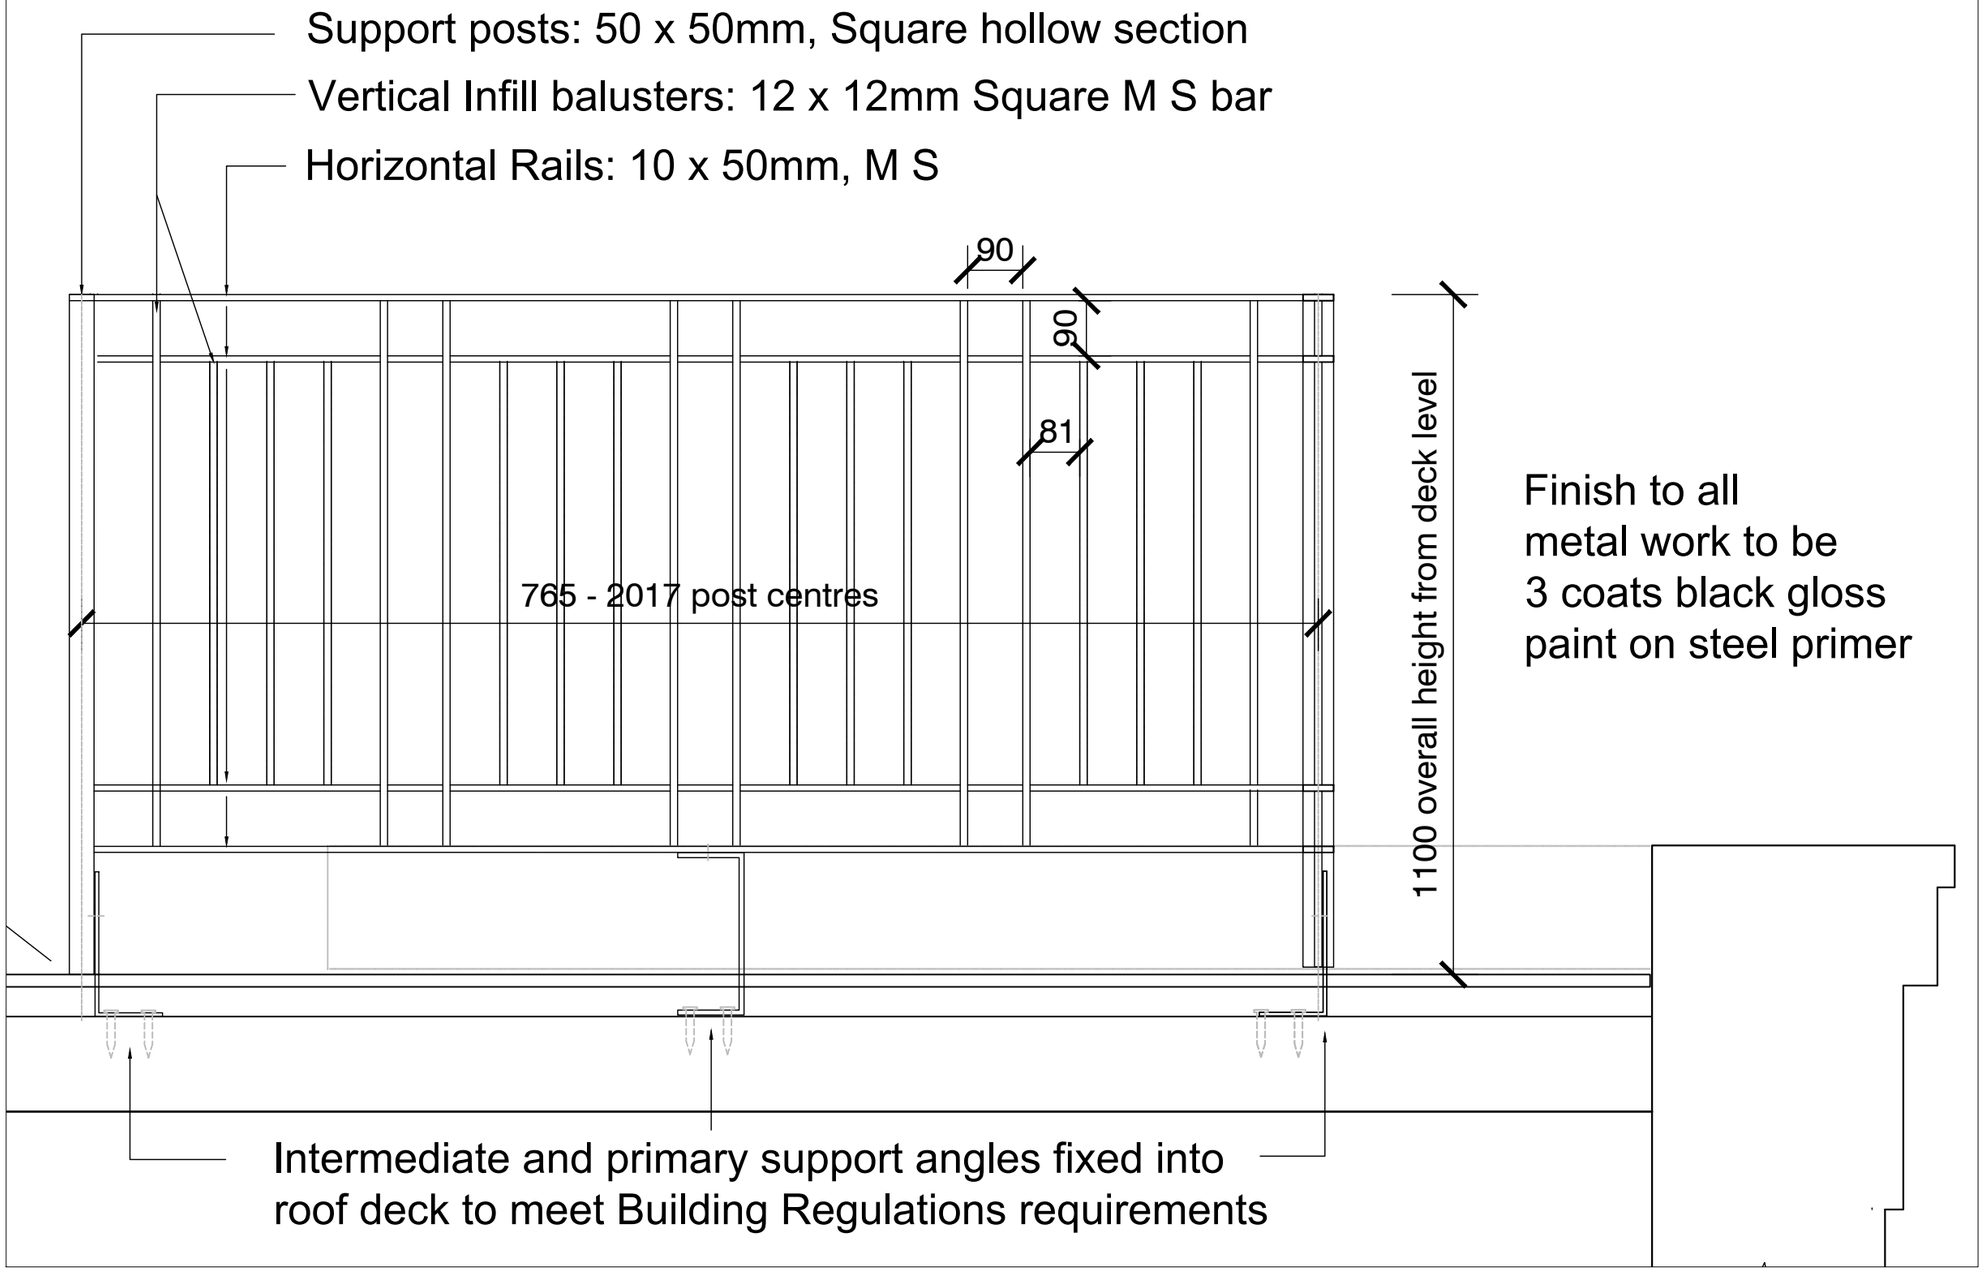


Finish to all
metal work to be
3 coats black gloss
paint on steel primer

14.10.2003

Rev	Date	Notes
-	-	-

REVISIONS

16 E CLIFTON CRESCENT, FOLKESTONE, CT20 2EP

FLAT ALTERATIONS
Proposed Balcony
Detail Elevation

1:10@A3	SEPT 2023
Drwg no. 162 /12	Rev -

VESICA DESIGN
jamesmills64@proton.me 07908 687 289