



NOTES

GENERAL NOTES:
1. THIS DRAWING IS TO BE READ IN CONJUNCTION WITH THE OTHER RELEVANT CONSULTANTS DRAWINGS.
2. ALL FINISHES ARE TO CONFORM TO THE CURRENT BUILDING REGULATIONS.
3. REFER TO A SEPARATE DOCUMENT FOR THE DESIGNERS RISK ASSESSMENT.
4. ALL WORKS OR MATERIALS INDICATED ON THIS DRAWING ARE TO BE TO THE LATEST RELEVANT BRITISH STANDARDS AND CARRIED OUT IN ACCORDANCE WITH THE BRITISH STANDARDS CODES OF PRACTICE OR RECOGNIZED INSTITUTE OR TRADE ASSOCIATION RECOMMENDATIONS AND PUBLICATIONS.

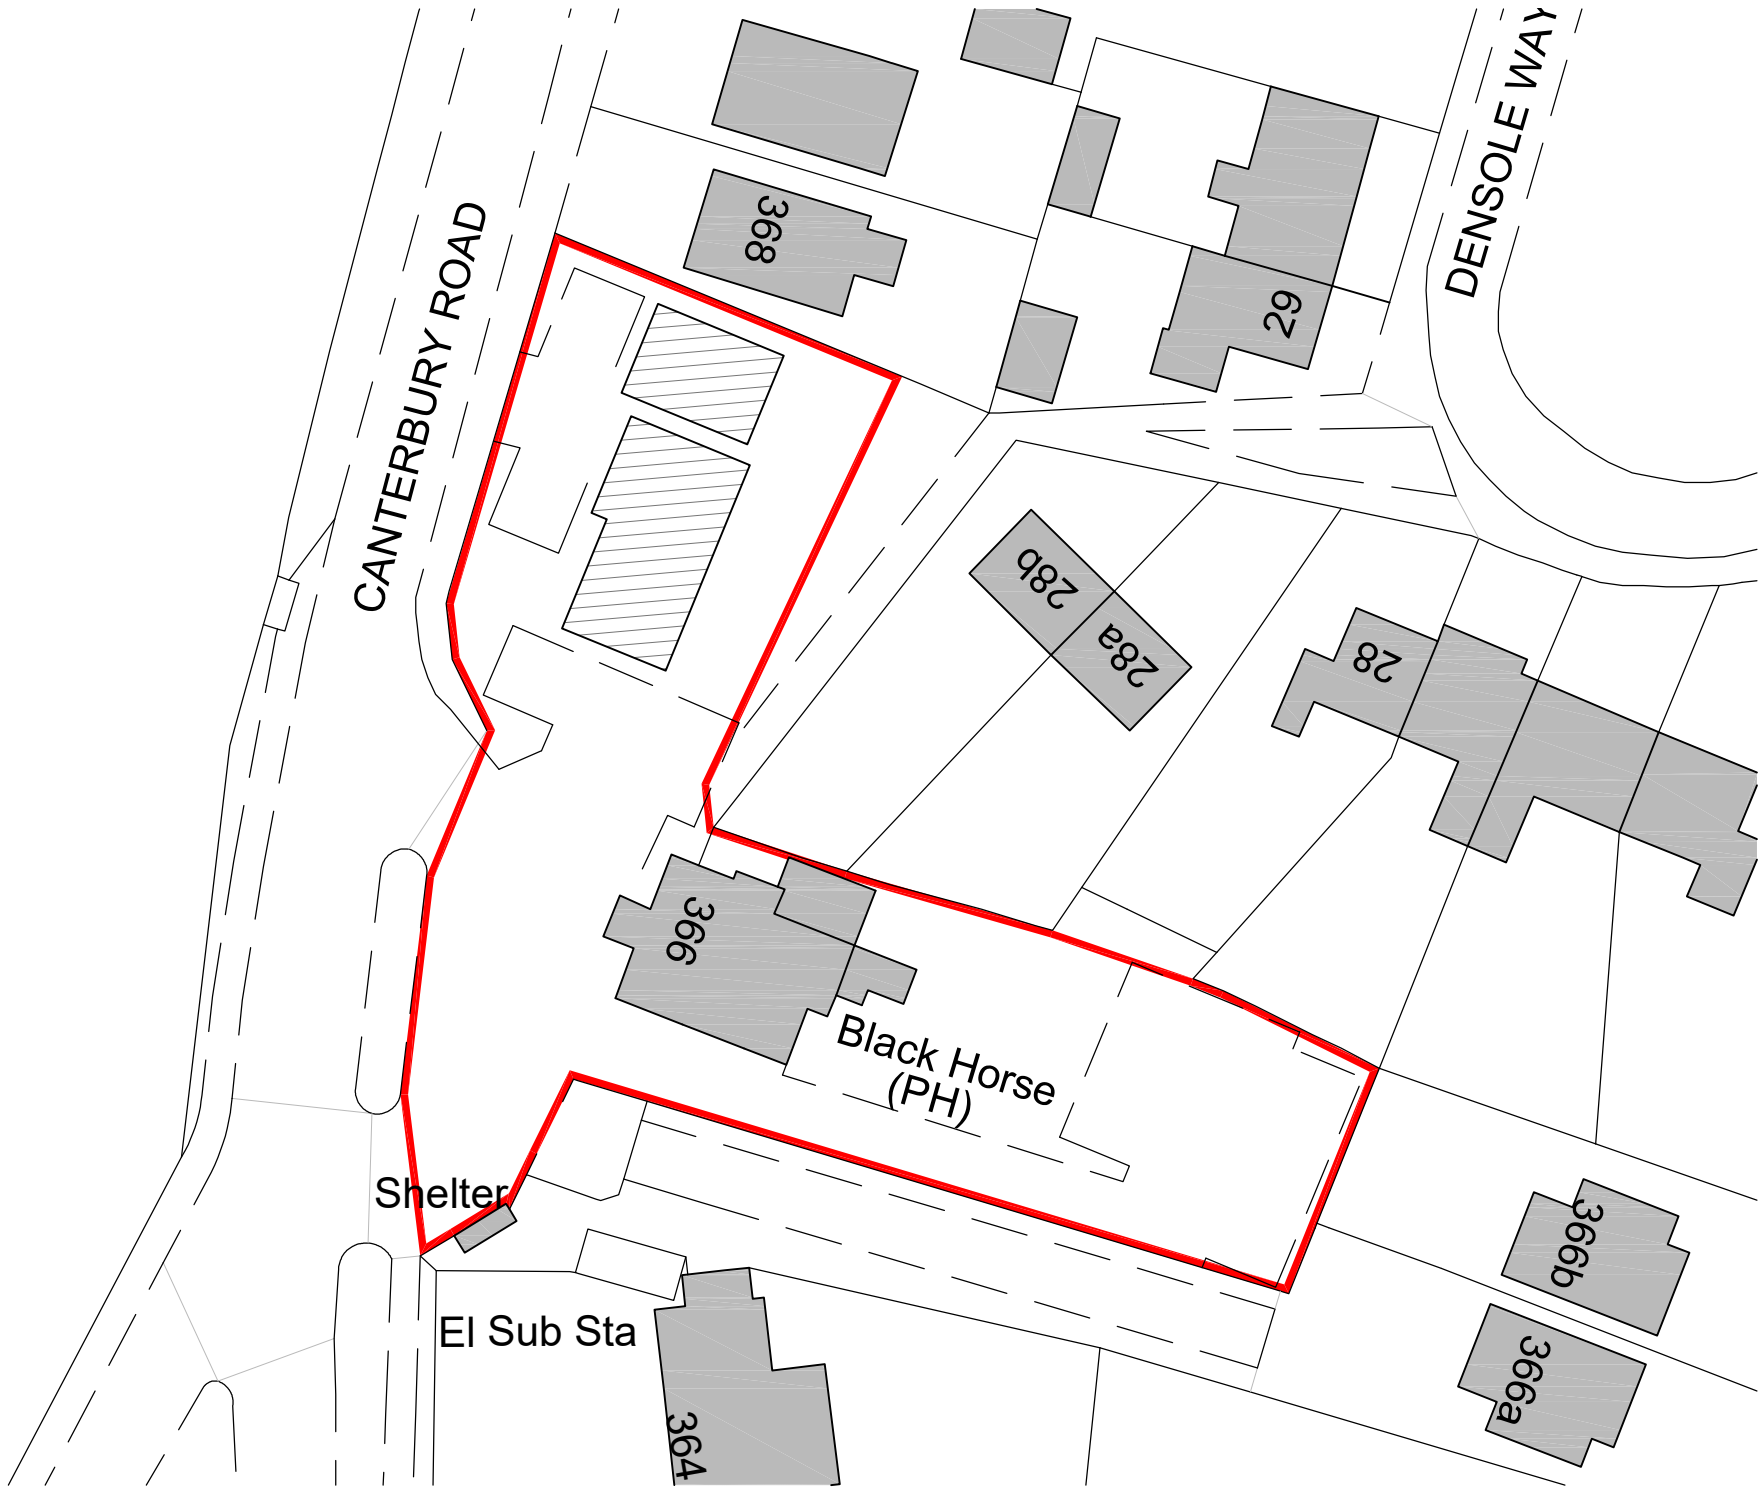

Block Plan



1:500 scale

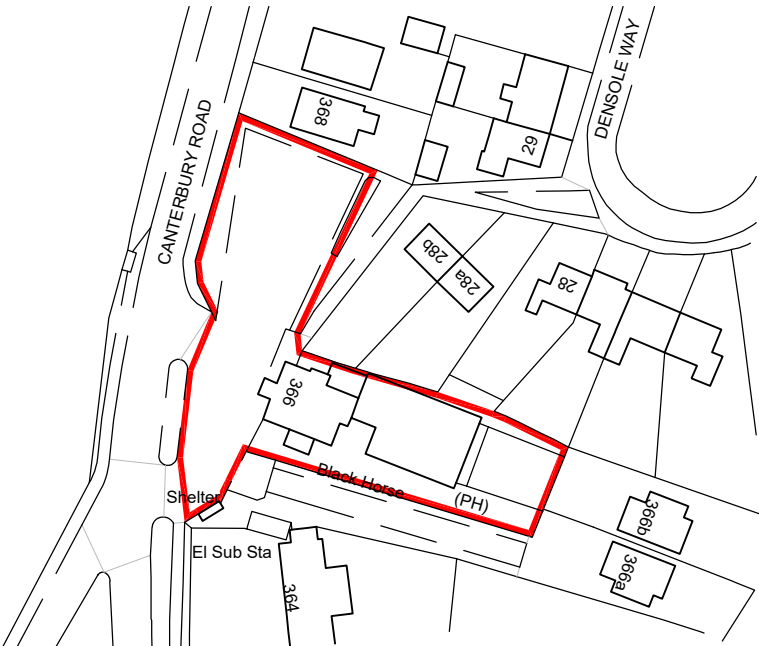

Ordnance Survey (c) Crown Copyright 2021.
All rights reserved. Licence number 100022432

Location Plan

1:1250 scale

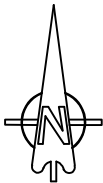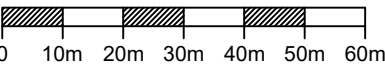

P3	Nov 2021	Block plan updated.	TH	
P2	Sept 2021	Road names added.	TH	
P1	July 2021	Planning	TH	
Revision	Date	Description	Dwn	Chkd



Lansdowne House
25-26 Hampshire Terrace
Portsmouth PO1 2QF
Hampshire England
Tel: (023) 92 755 333
E-Mail: admin@plcarchitects.com
Web: www.plcarchitects.com

Client:

Project:
The Black Horse Inn
366 Canterbury Rd, Densole,
Folkestone, CT18 7BG

Drawing Title:
Location Plan
Block Plan

Drawn By	Date	Checked By	Date	Approved By	Date
TH	Jul '21				

Drawing No.	Revision	Scale
21 - 3262 - 105	P3	As shown @ A3

PLC ARCHITECTS © COPYRIGHT RESERVED 2021
NOT TO BE SCALED. DIMENSIONS TO BE CHECKED ON SITE
SCALING ONLY FOR LOCAL AUTHORITY PURPOSES