


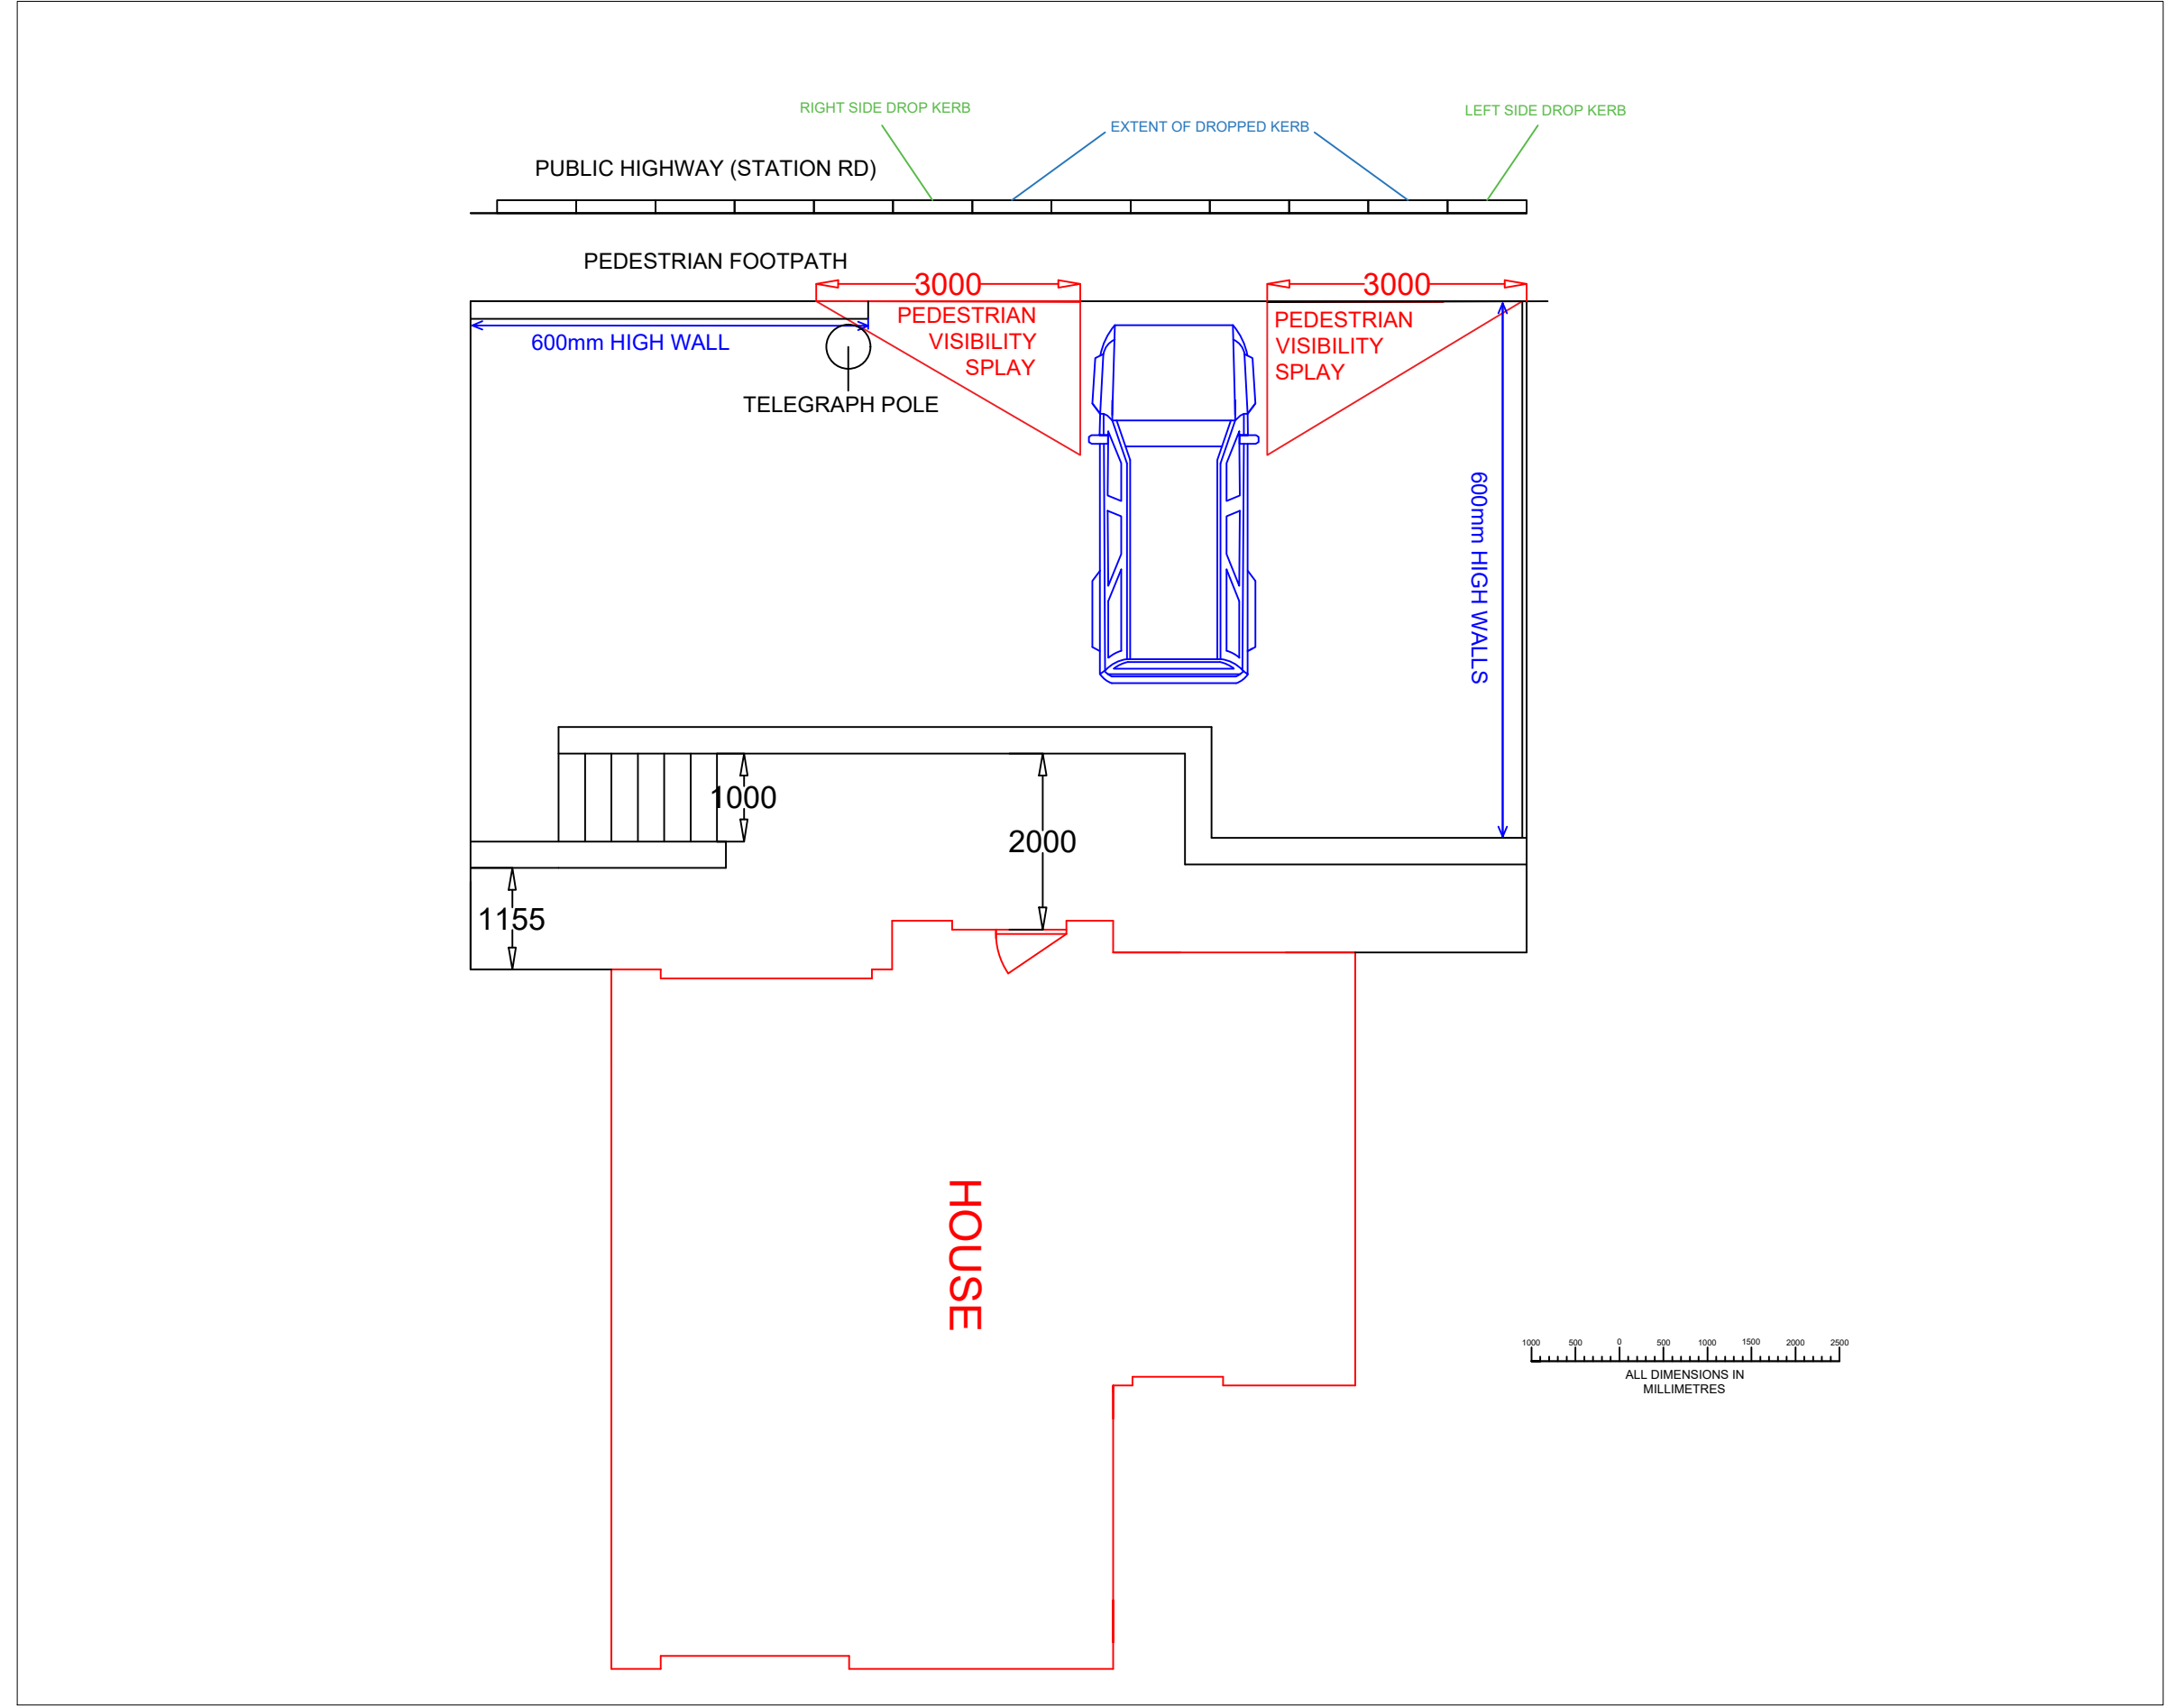

Figured dimensions only are to be worked from
Contractors to check all dimensions on site
any discrepancy to be reported before proceeding

Notes

Job
47 STATION RD LYDD

Drawing Title
LINE OF SIGHT SPLAY (PEDESTRIAN)
PROPOSED

Scale NOT TO SCALE	Drawn GE
Date DECEMBER 2023	Checked

Drawing No.
18/00000/DFG