


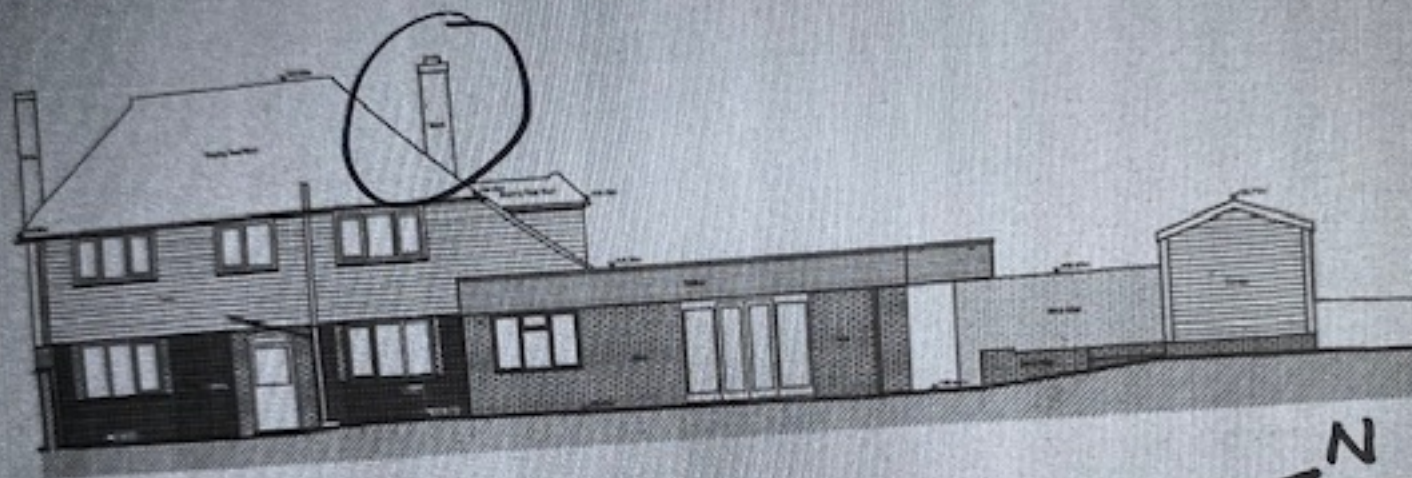

Existing South East Elevation
1:100 @ A1

