


**Plan referred to in Section 192**  
**Old Hospital, The Row, Elham, Canterbury, Kent, CT4 6UL**

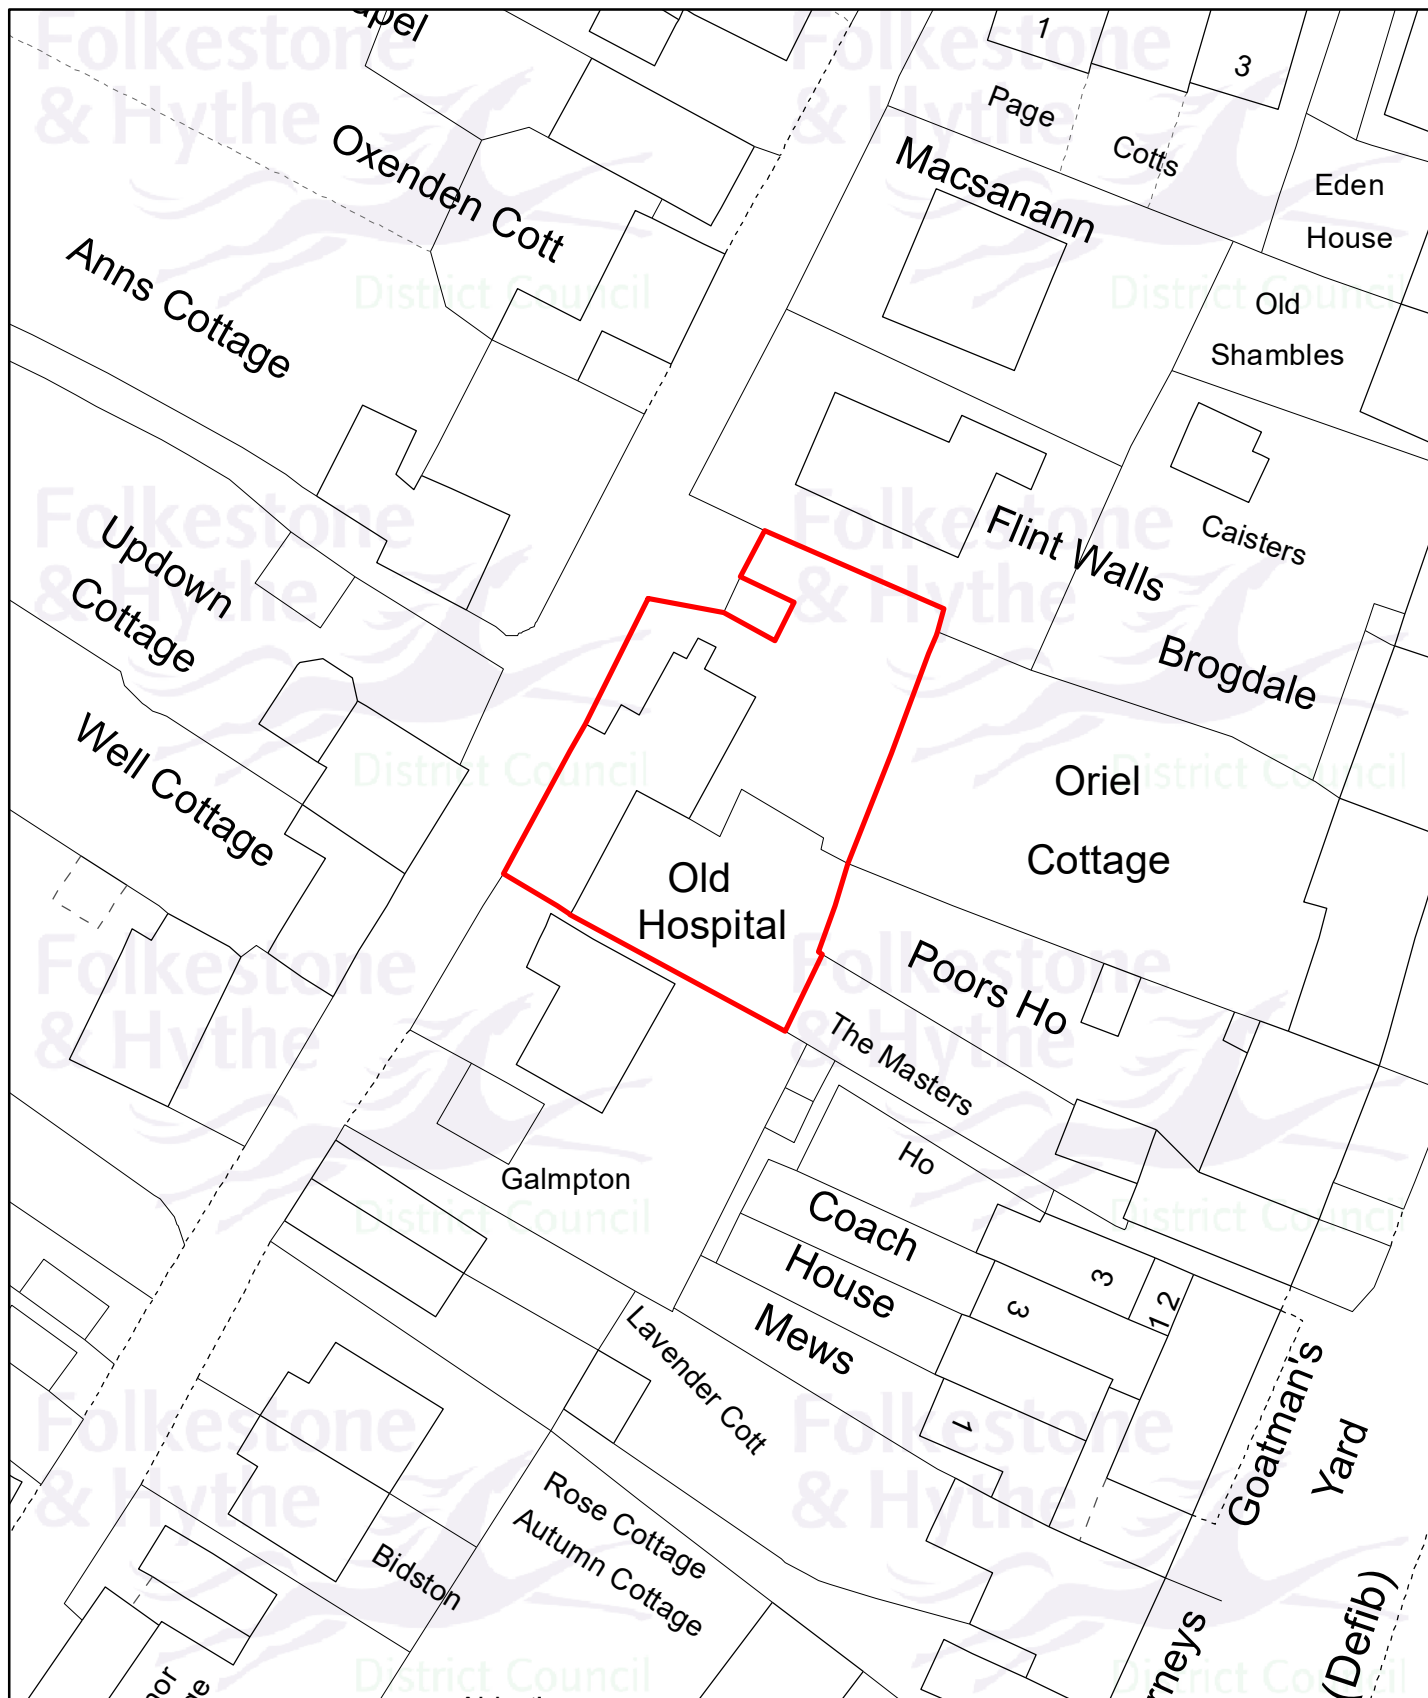

Planning Application:  
24/0369/FH


Drawn date:  
21 Mar 2024

Drawn by:  
Brian Harper

Drawing ref:  
1744/LDC/GJ

Llywelyn Lloyd  
Chief Planning Officer

Contains Ordnance Survey data  
 © Crown copyright and database right  
 Folkestone & Hythe District Council AC0000821403 - 2024

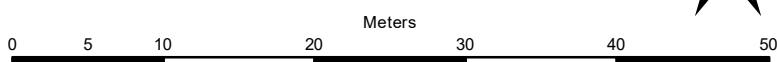

Drawn at 1:500 on A4