


Plan referred to in Section 192
Belgar Farm, Romney Road, Lydd, Romney Marsh, Kent, TN29 9LS

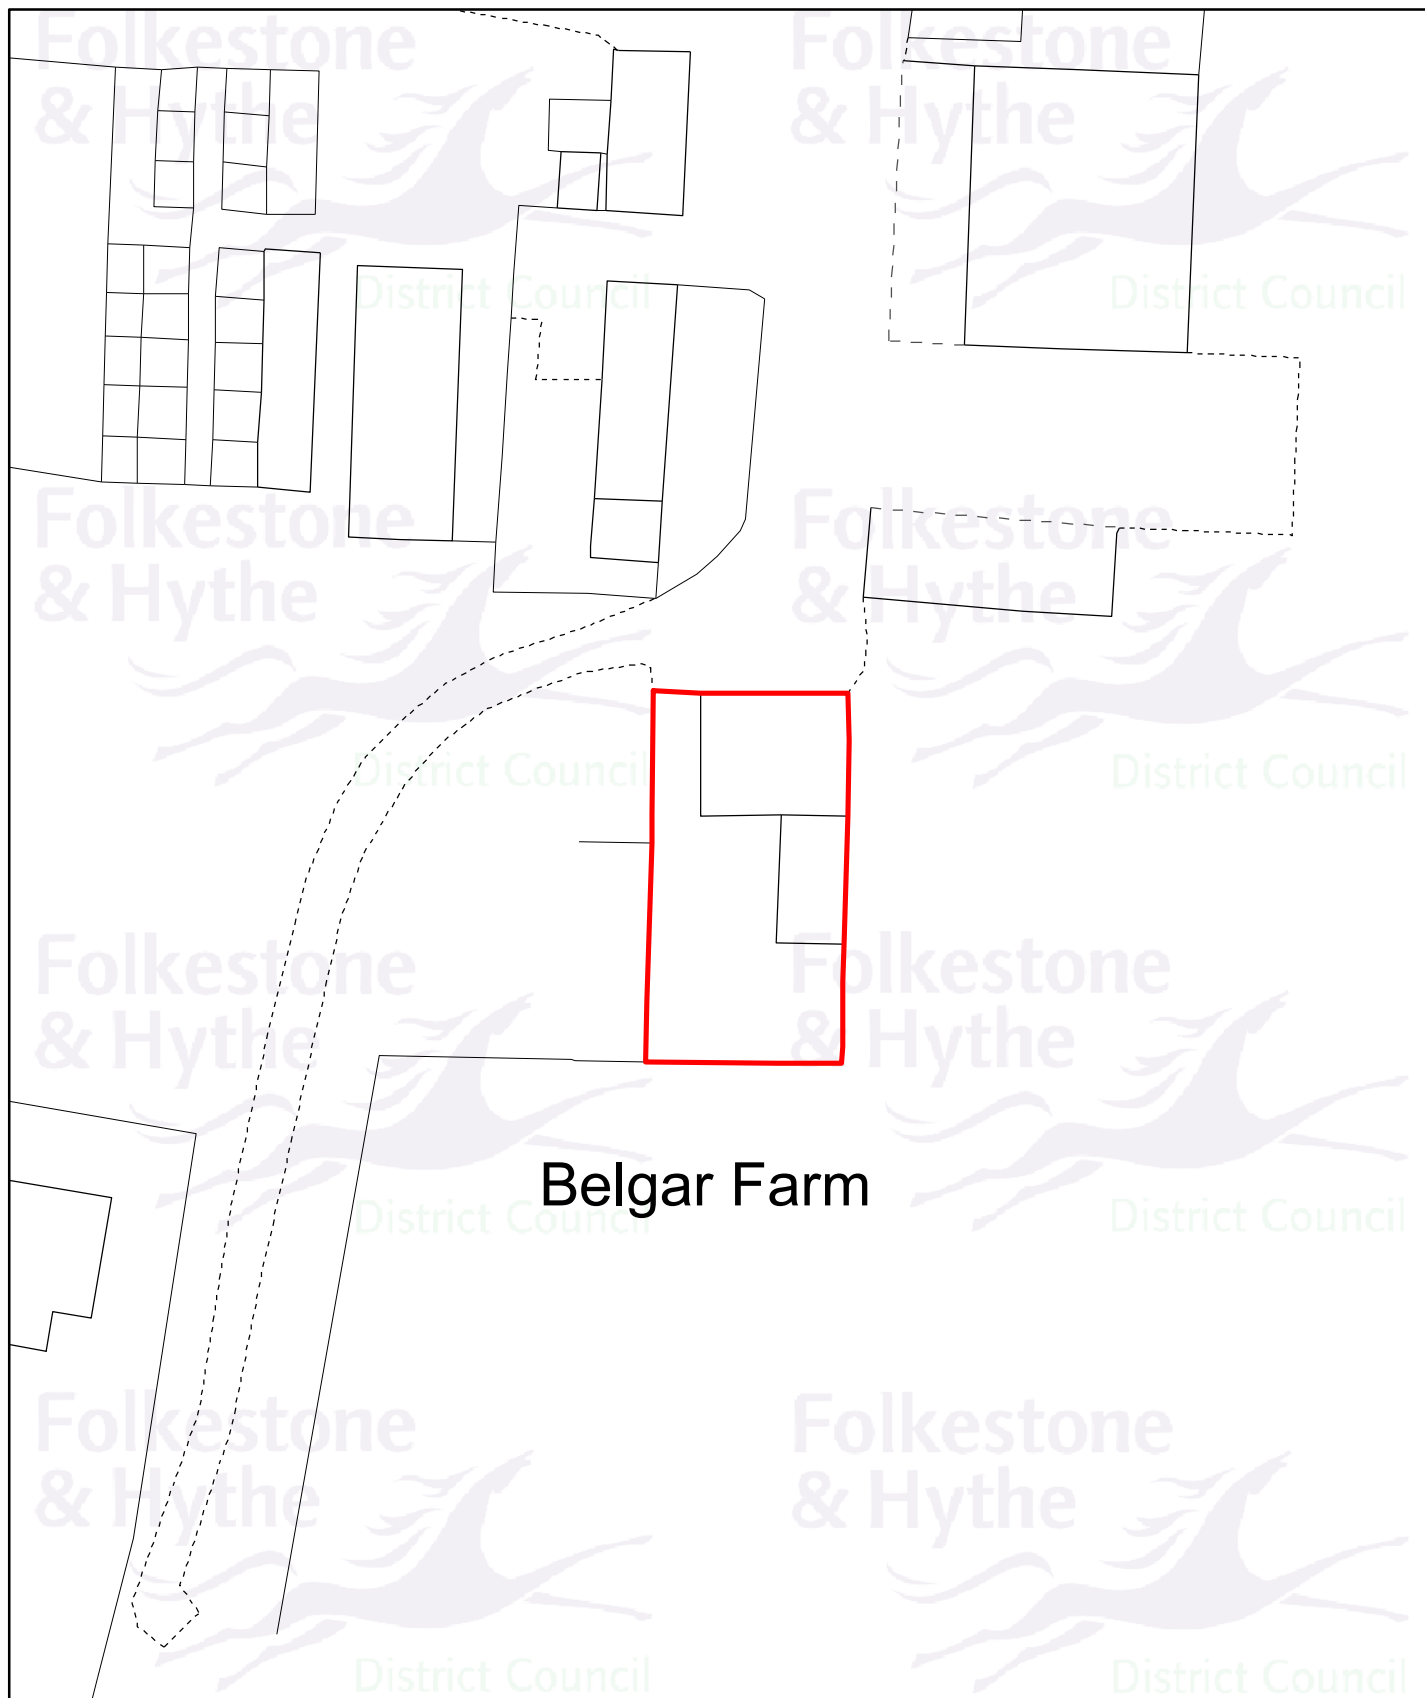

Planning Application:
24/0006/FH

Drawn date:
21 Mar 2024

Drawn by:
Brian Harper

Drawing ref:
0522/LDC/GJ

Llywelyn Lloyd
Chief Planning Officer

Contains Ordnance Survey data
© Crown copyright and database right
Folkestone & Hythe District Council AC0000821403 - 2024



Drawn at 1:500 on A4