

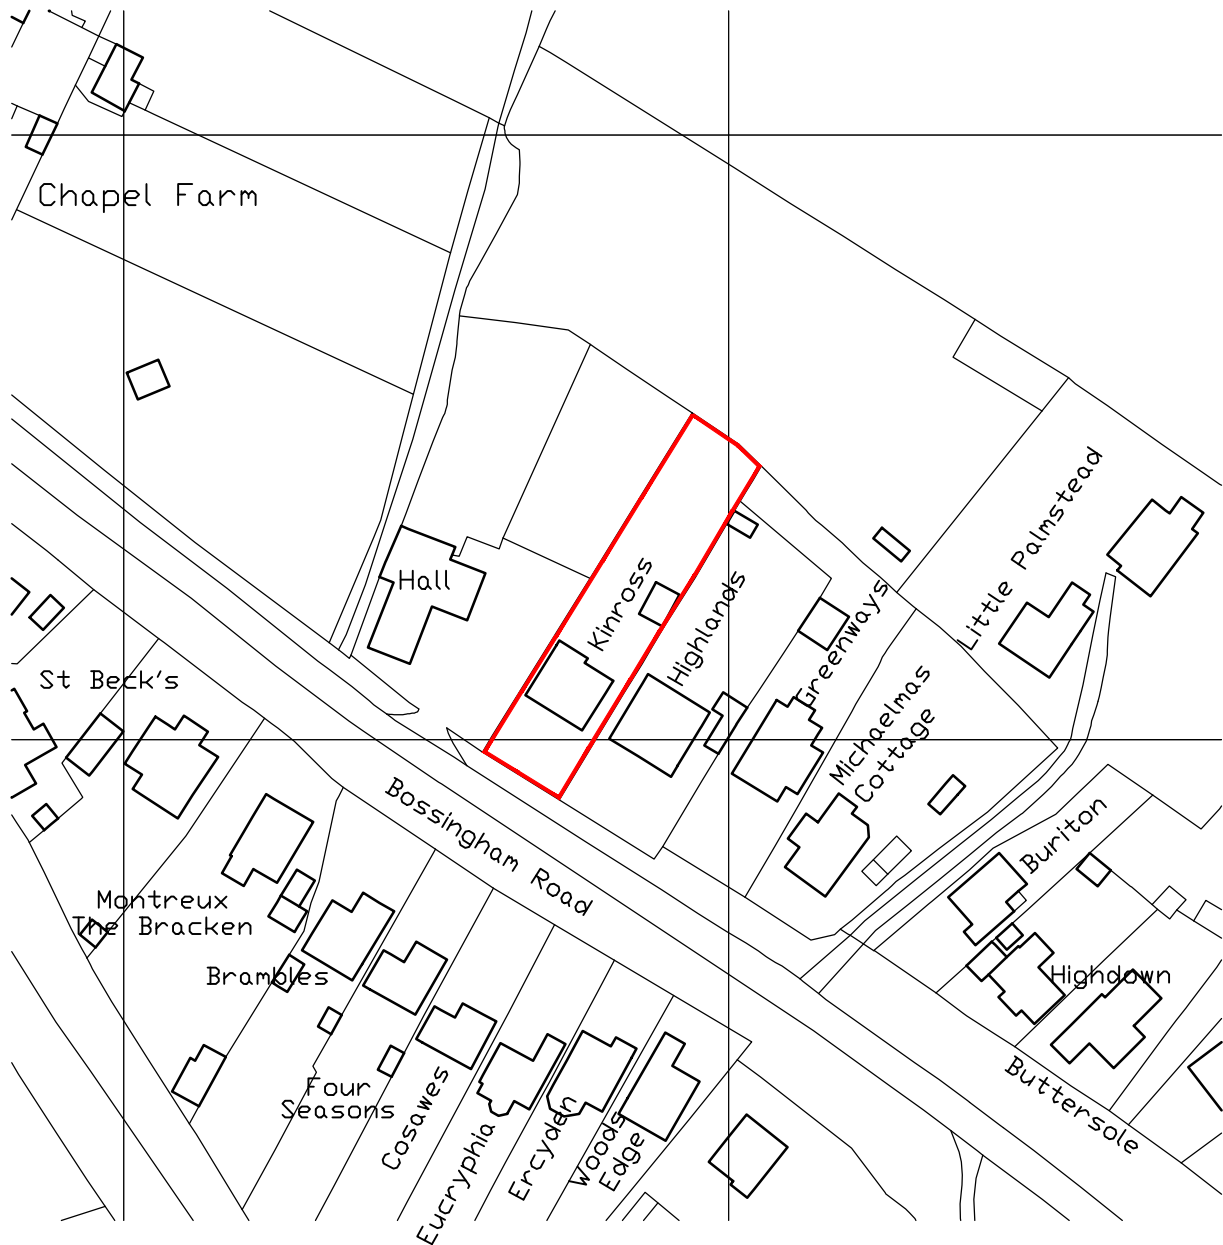


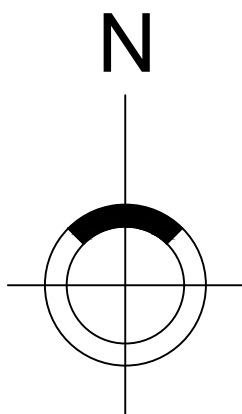

LOCATION PLAN - 1:1250

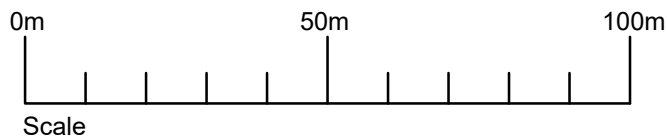

Jason Davies Architectural Services

204 Sea Street
Herne Bay
Kent CT6 8LF

Tel: 01227 371806
Mob: 07545 387806
Email: jason.davies44@btopenworld.com

Client: Mr N. & Mrs L. Davies		Drawing Title: Location Plan	
Job Title: Proposed Extension and Alterations plus Replacement Garage 'Kinross' Bossingham Road, Stelling Minnis Kent CT4 6AG			
Date: May 2023		Scale: 1:1250 @ A4	
Drawing No: ND276/23/01		Rev:	