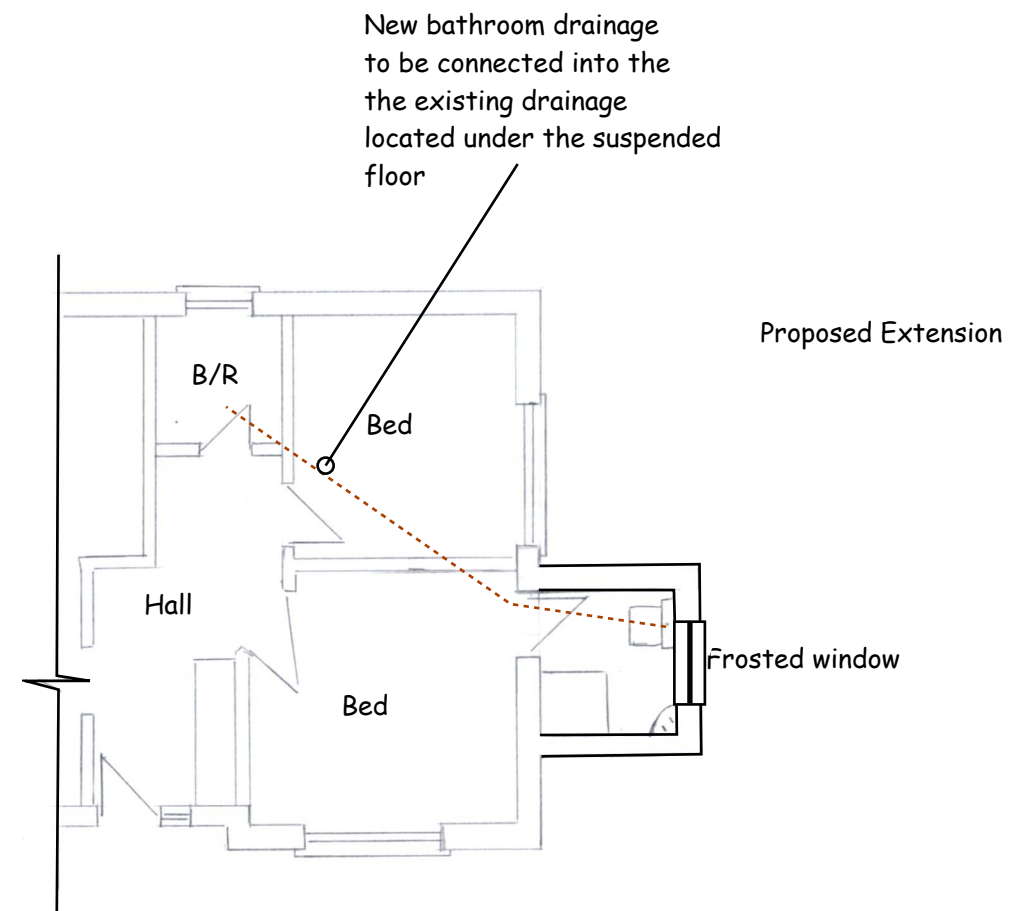


Erection of single storey side extension
to create an ensuite bathroom

42 Shepherds Walk Hythe CT21 6PS

Proposed Layout Plan

Drawing Number: CB-003

Scale 1:100 @ A3

Drawn By:

CB Planning

Date: 19-03-24

07810 432 681