




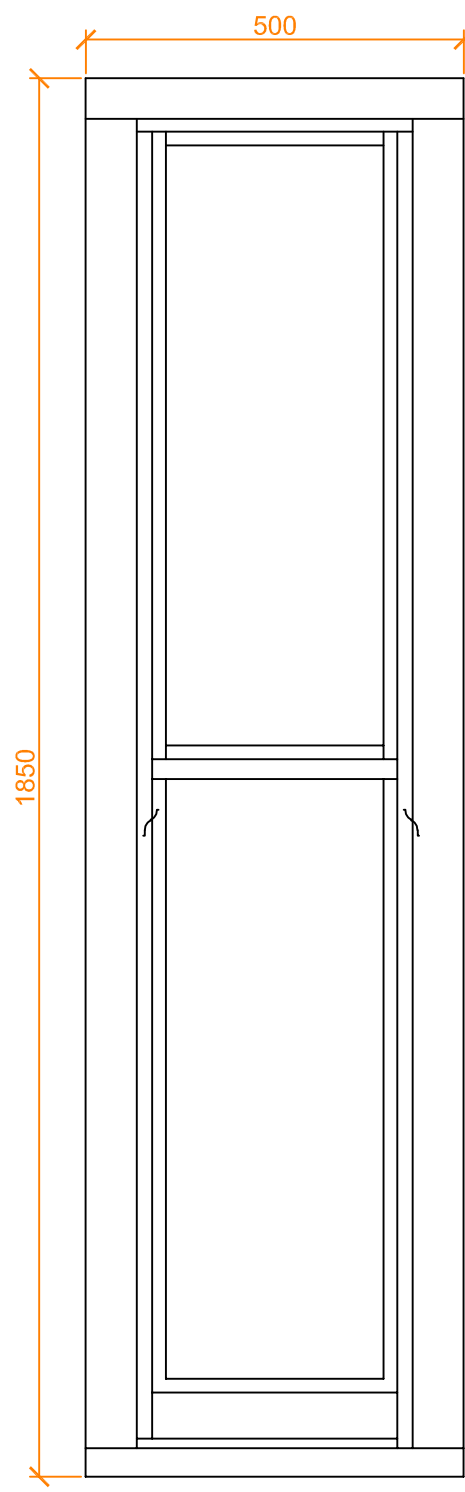


W.01

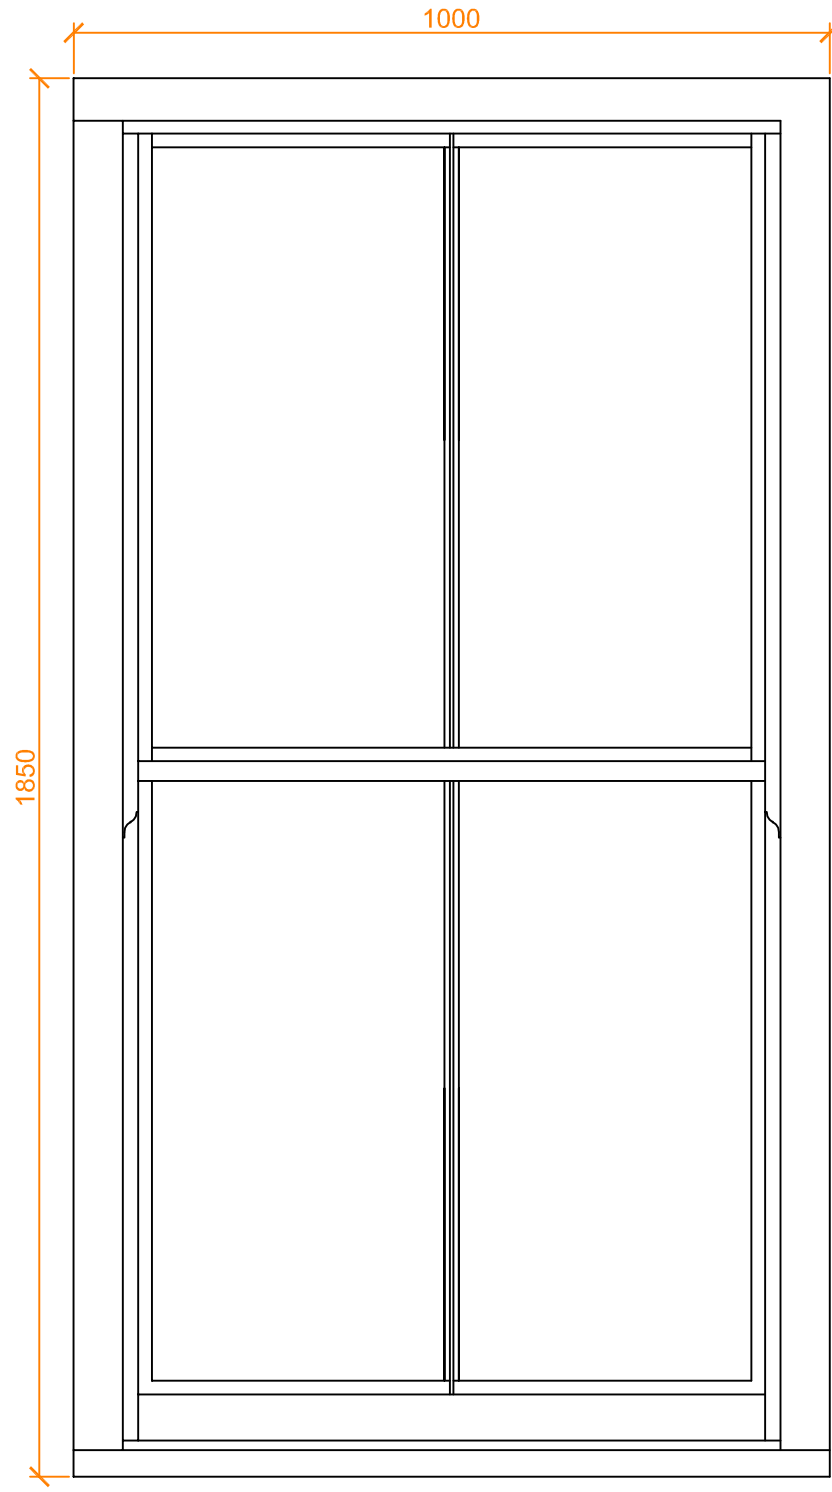


W.02

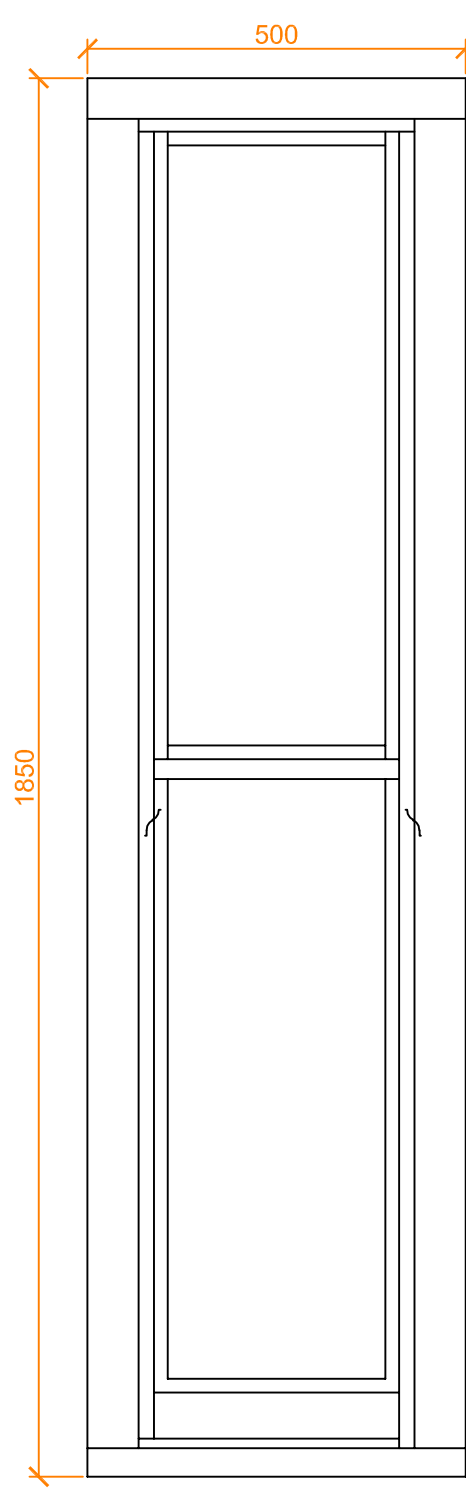


W.03

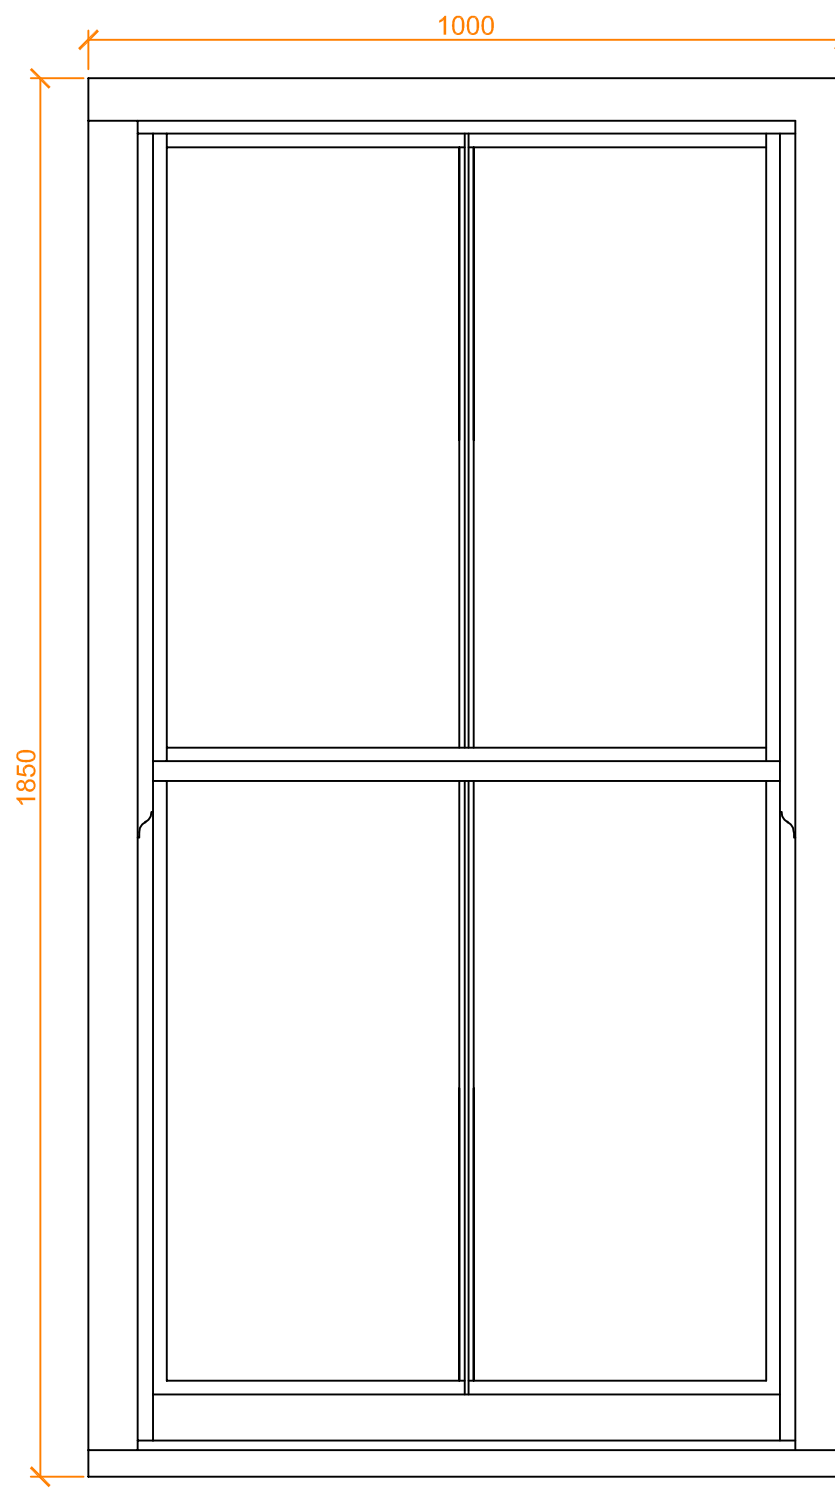


W.04

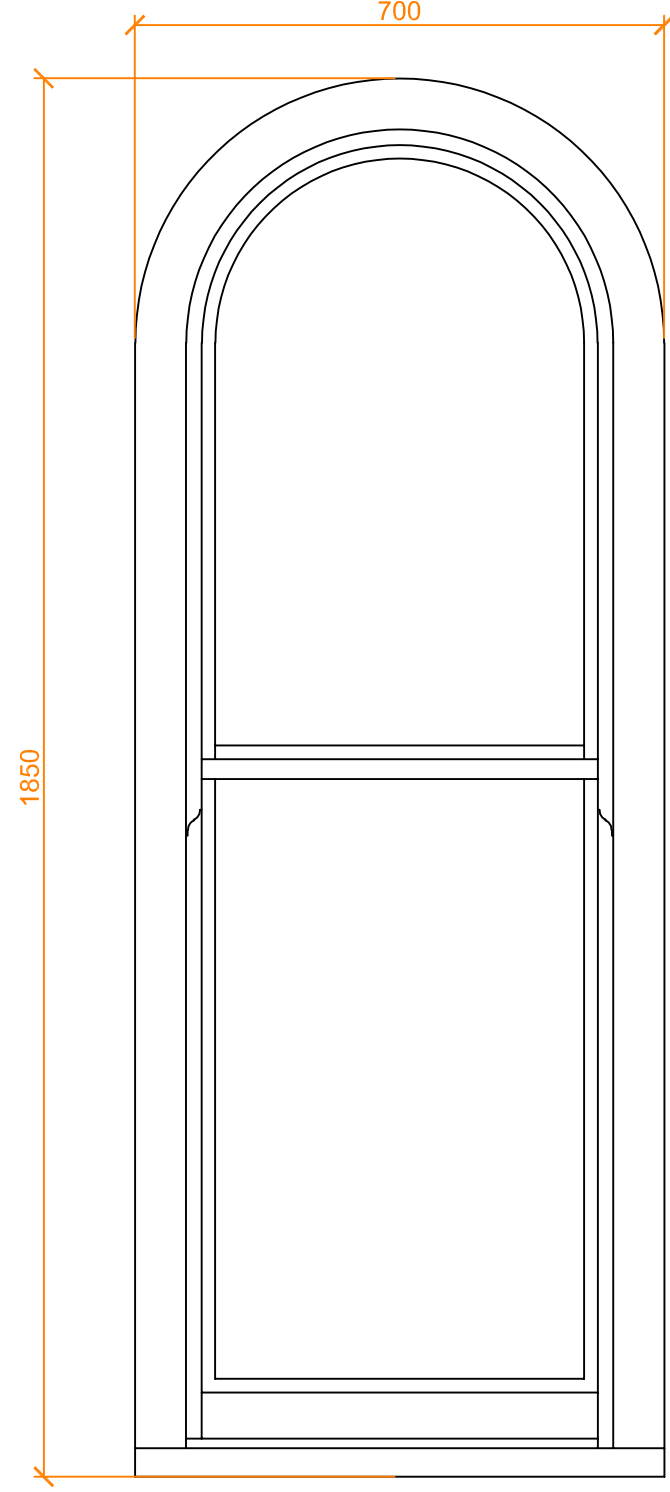


W.05

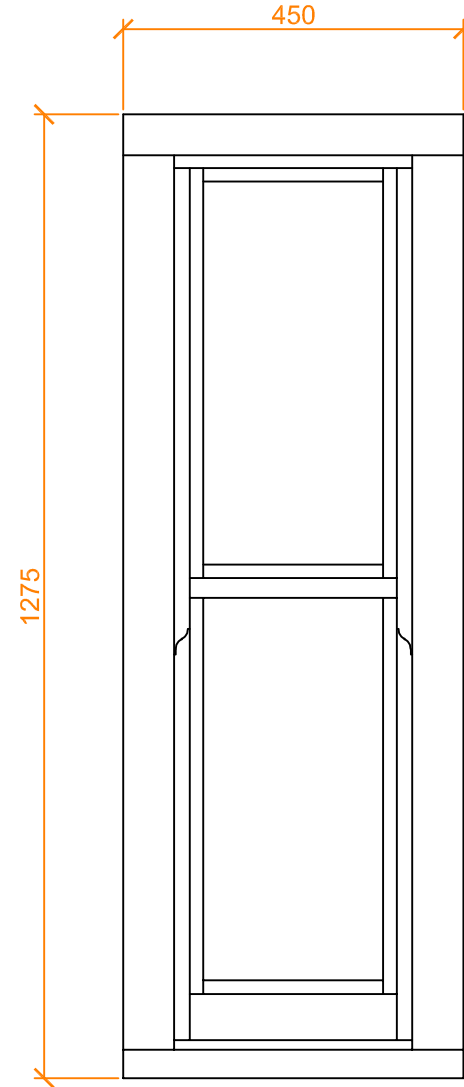


W.06

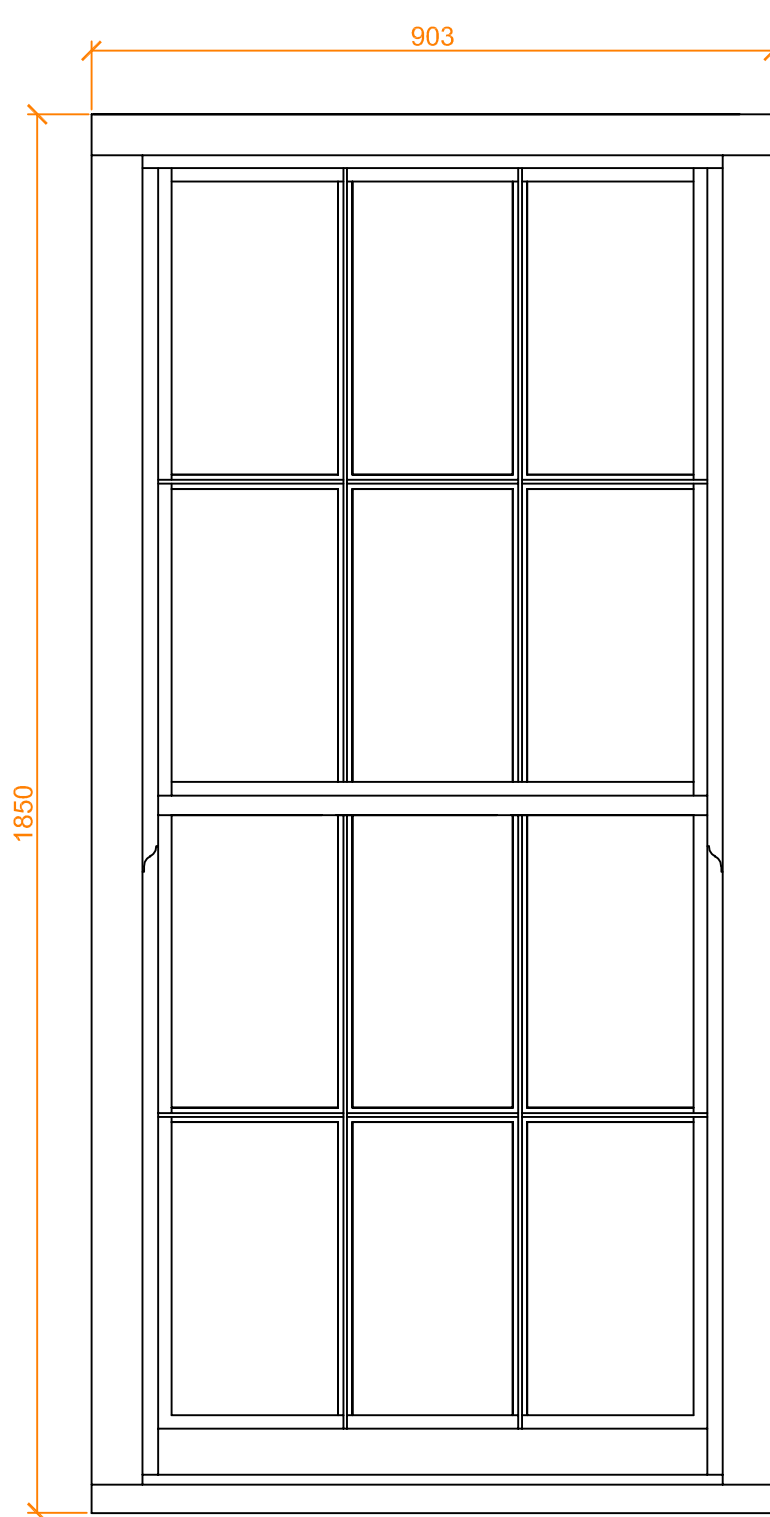

W.07

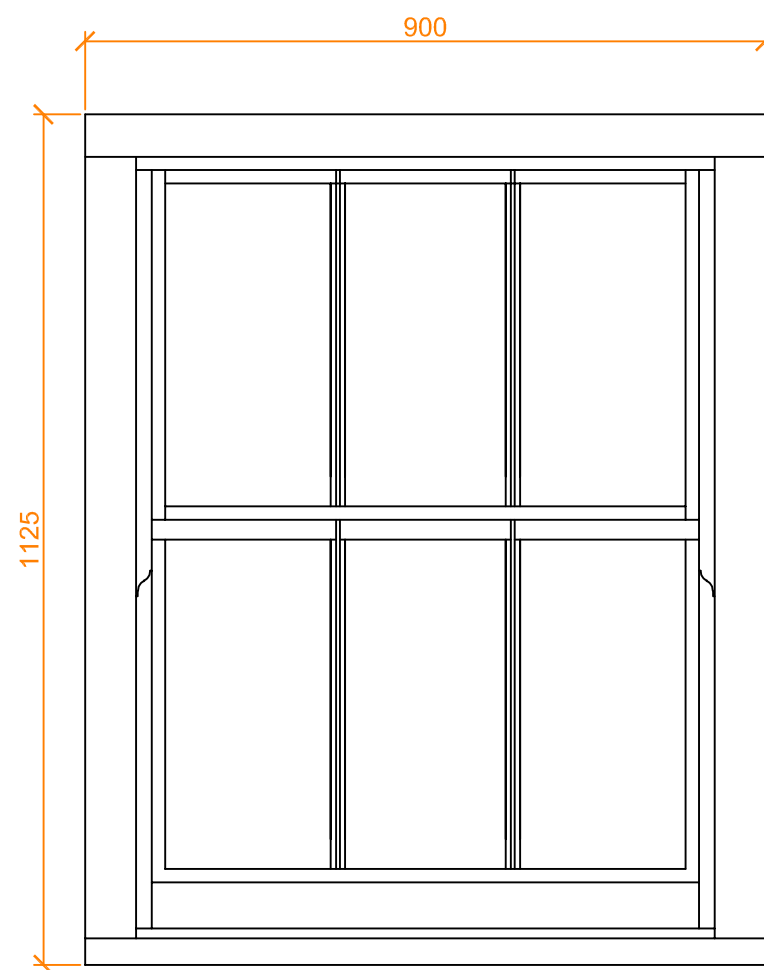

W.08

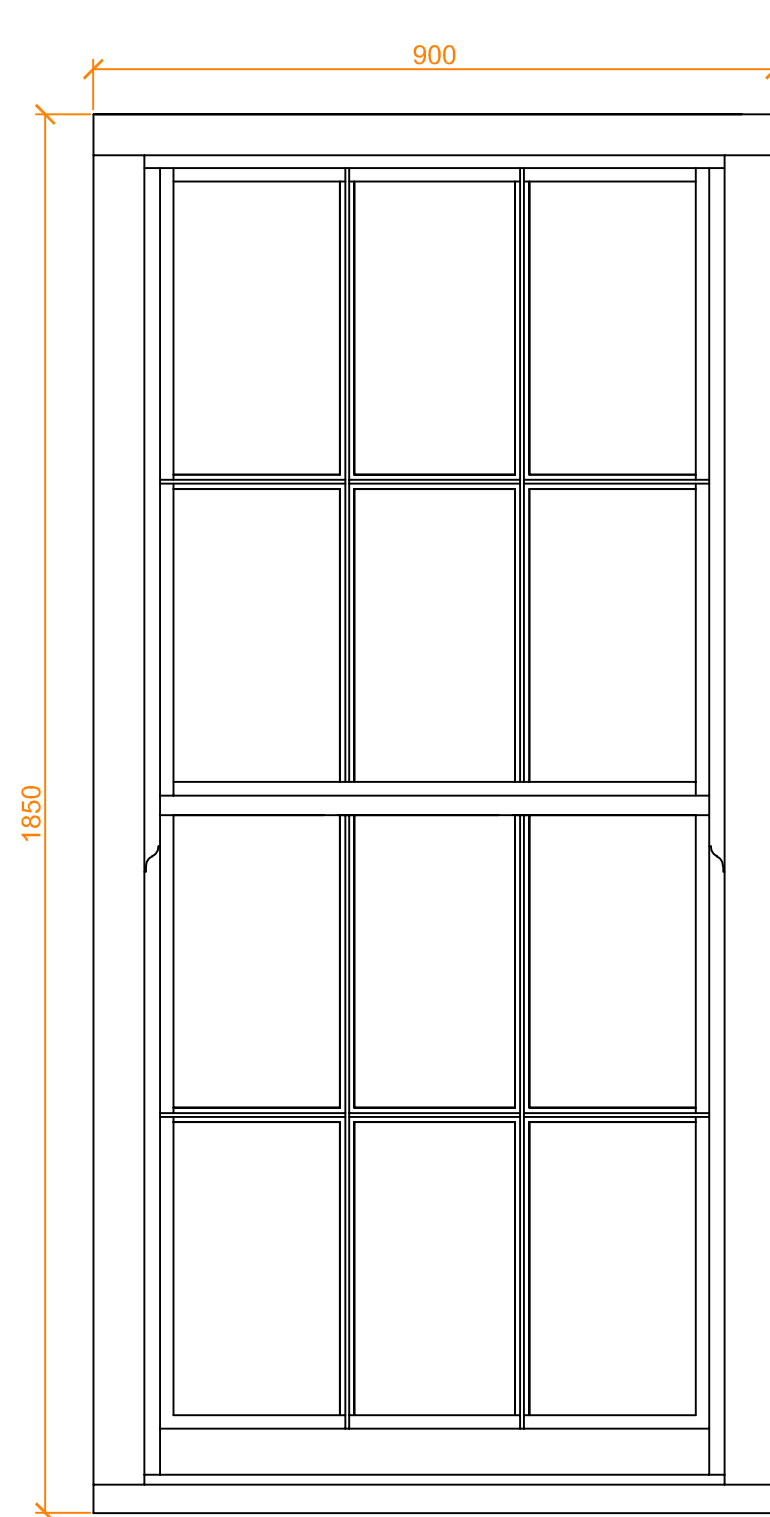

W.09

Proposed Windows @ 1:10