
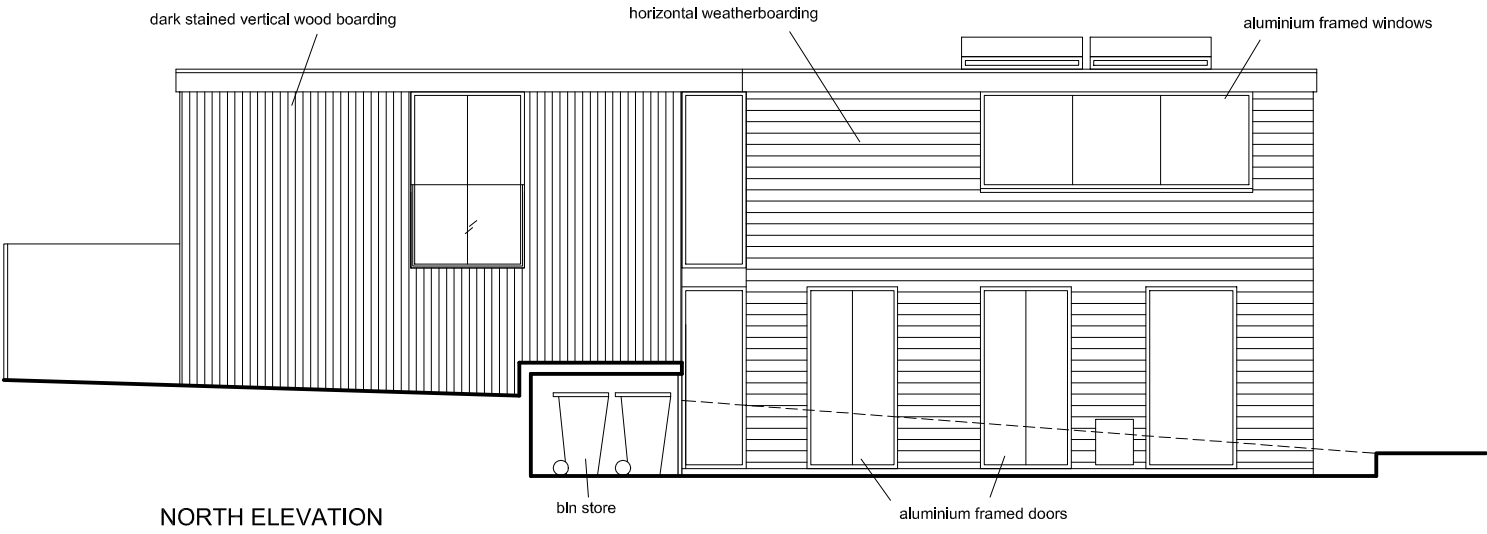
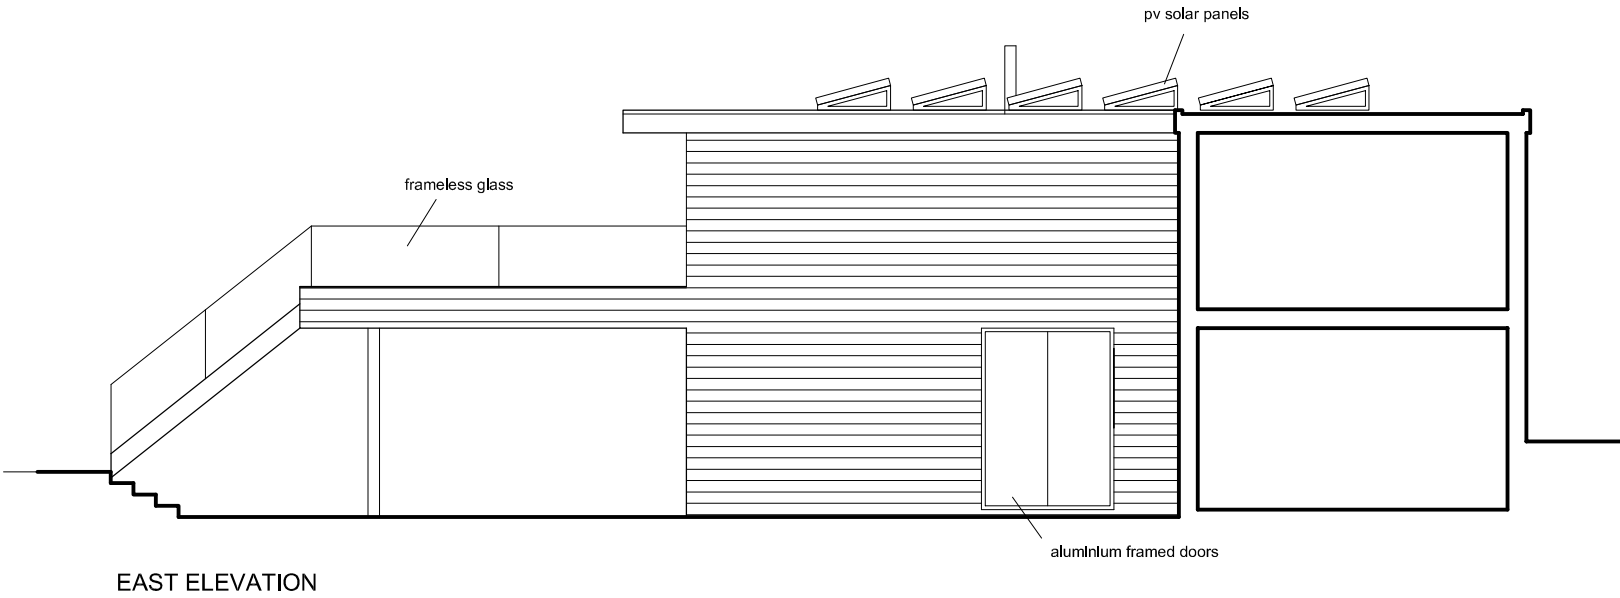
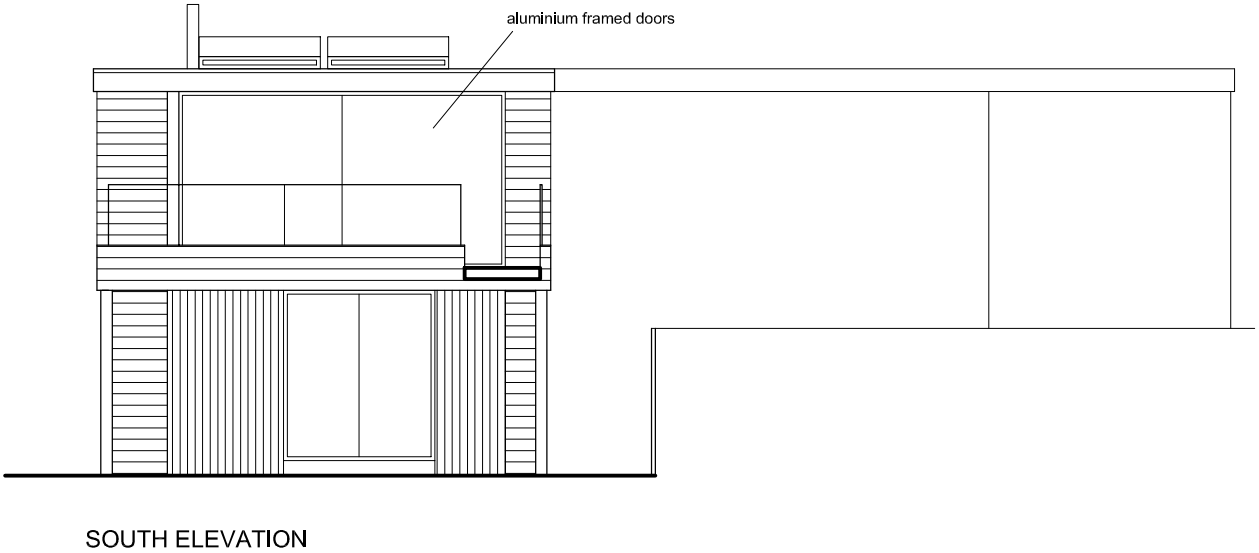


NOTES

DIMENSIONS TO BE CONFIRMED
ON SITE

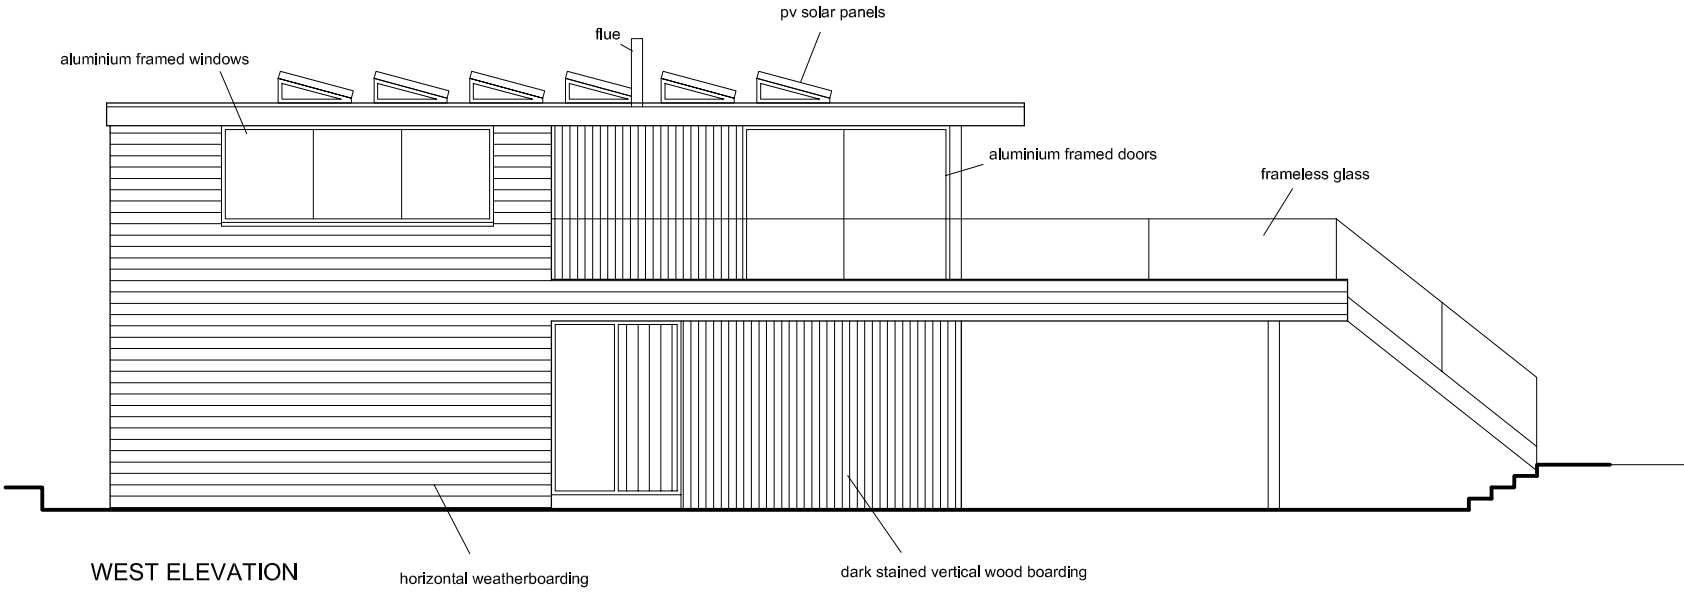

0 2m 4m
1:100 scale

DAVIES ARCHITECTURE
6 HEALEY ST LONDON NW18SR
JOB 14 ENCOMBE SANDGATE CT20 3DE
TITLE PROPOSALS ELEVATIONS
DATE 14.3.24 SCALE 1:100 @A3
DRAWING NO SAN-PL-100-03