



14 MAR 2024

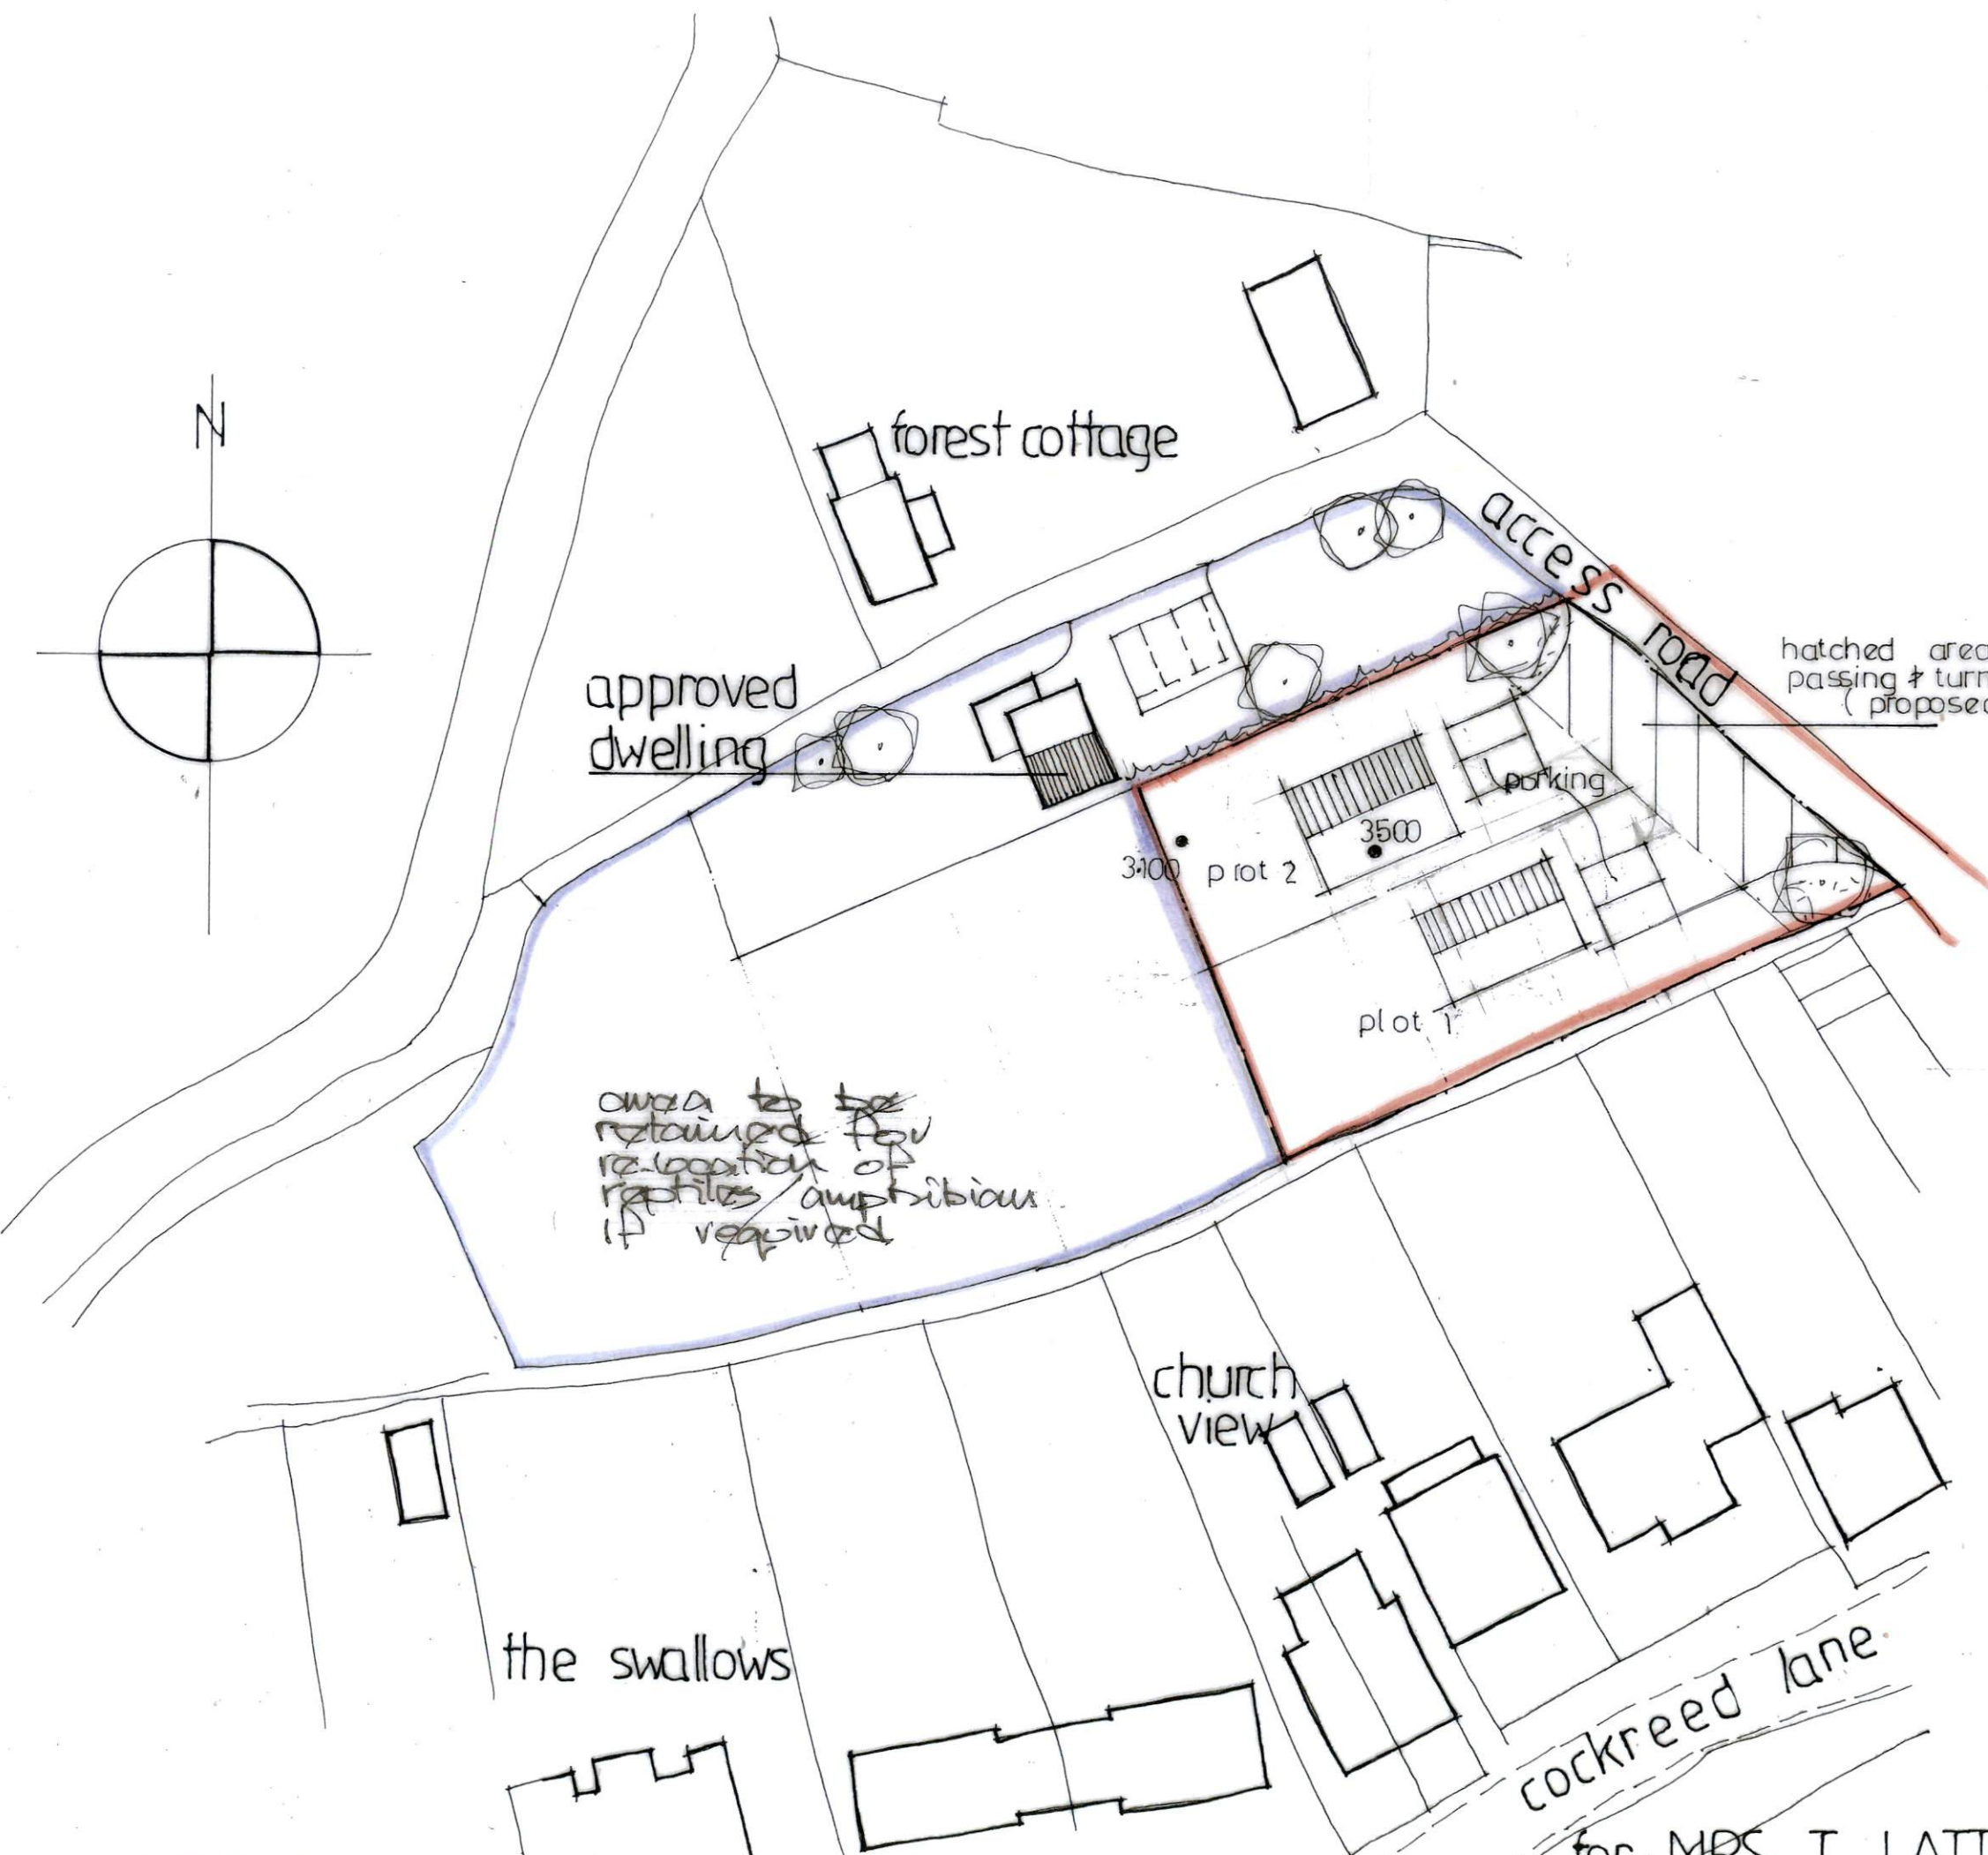

2 car parking spaces per dwelling.

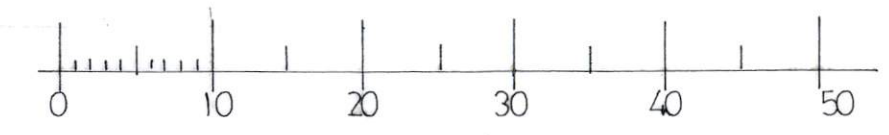

block plan
1:500
INDICATIVE LAYOUT

b) ~~reduced~~ plot sizes
a) notes added.
proposed residential development at:-
BRICK KILN FIELDS
COCKREED LANE,
NEW ROMNEY.
DS/2419/26

for MRC T. LATTER