



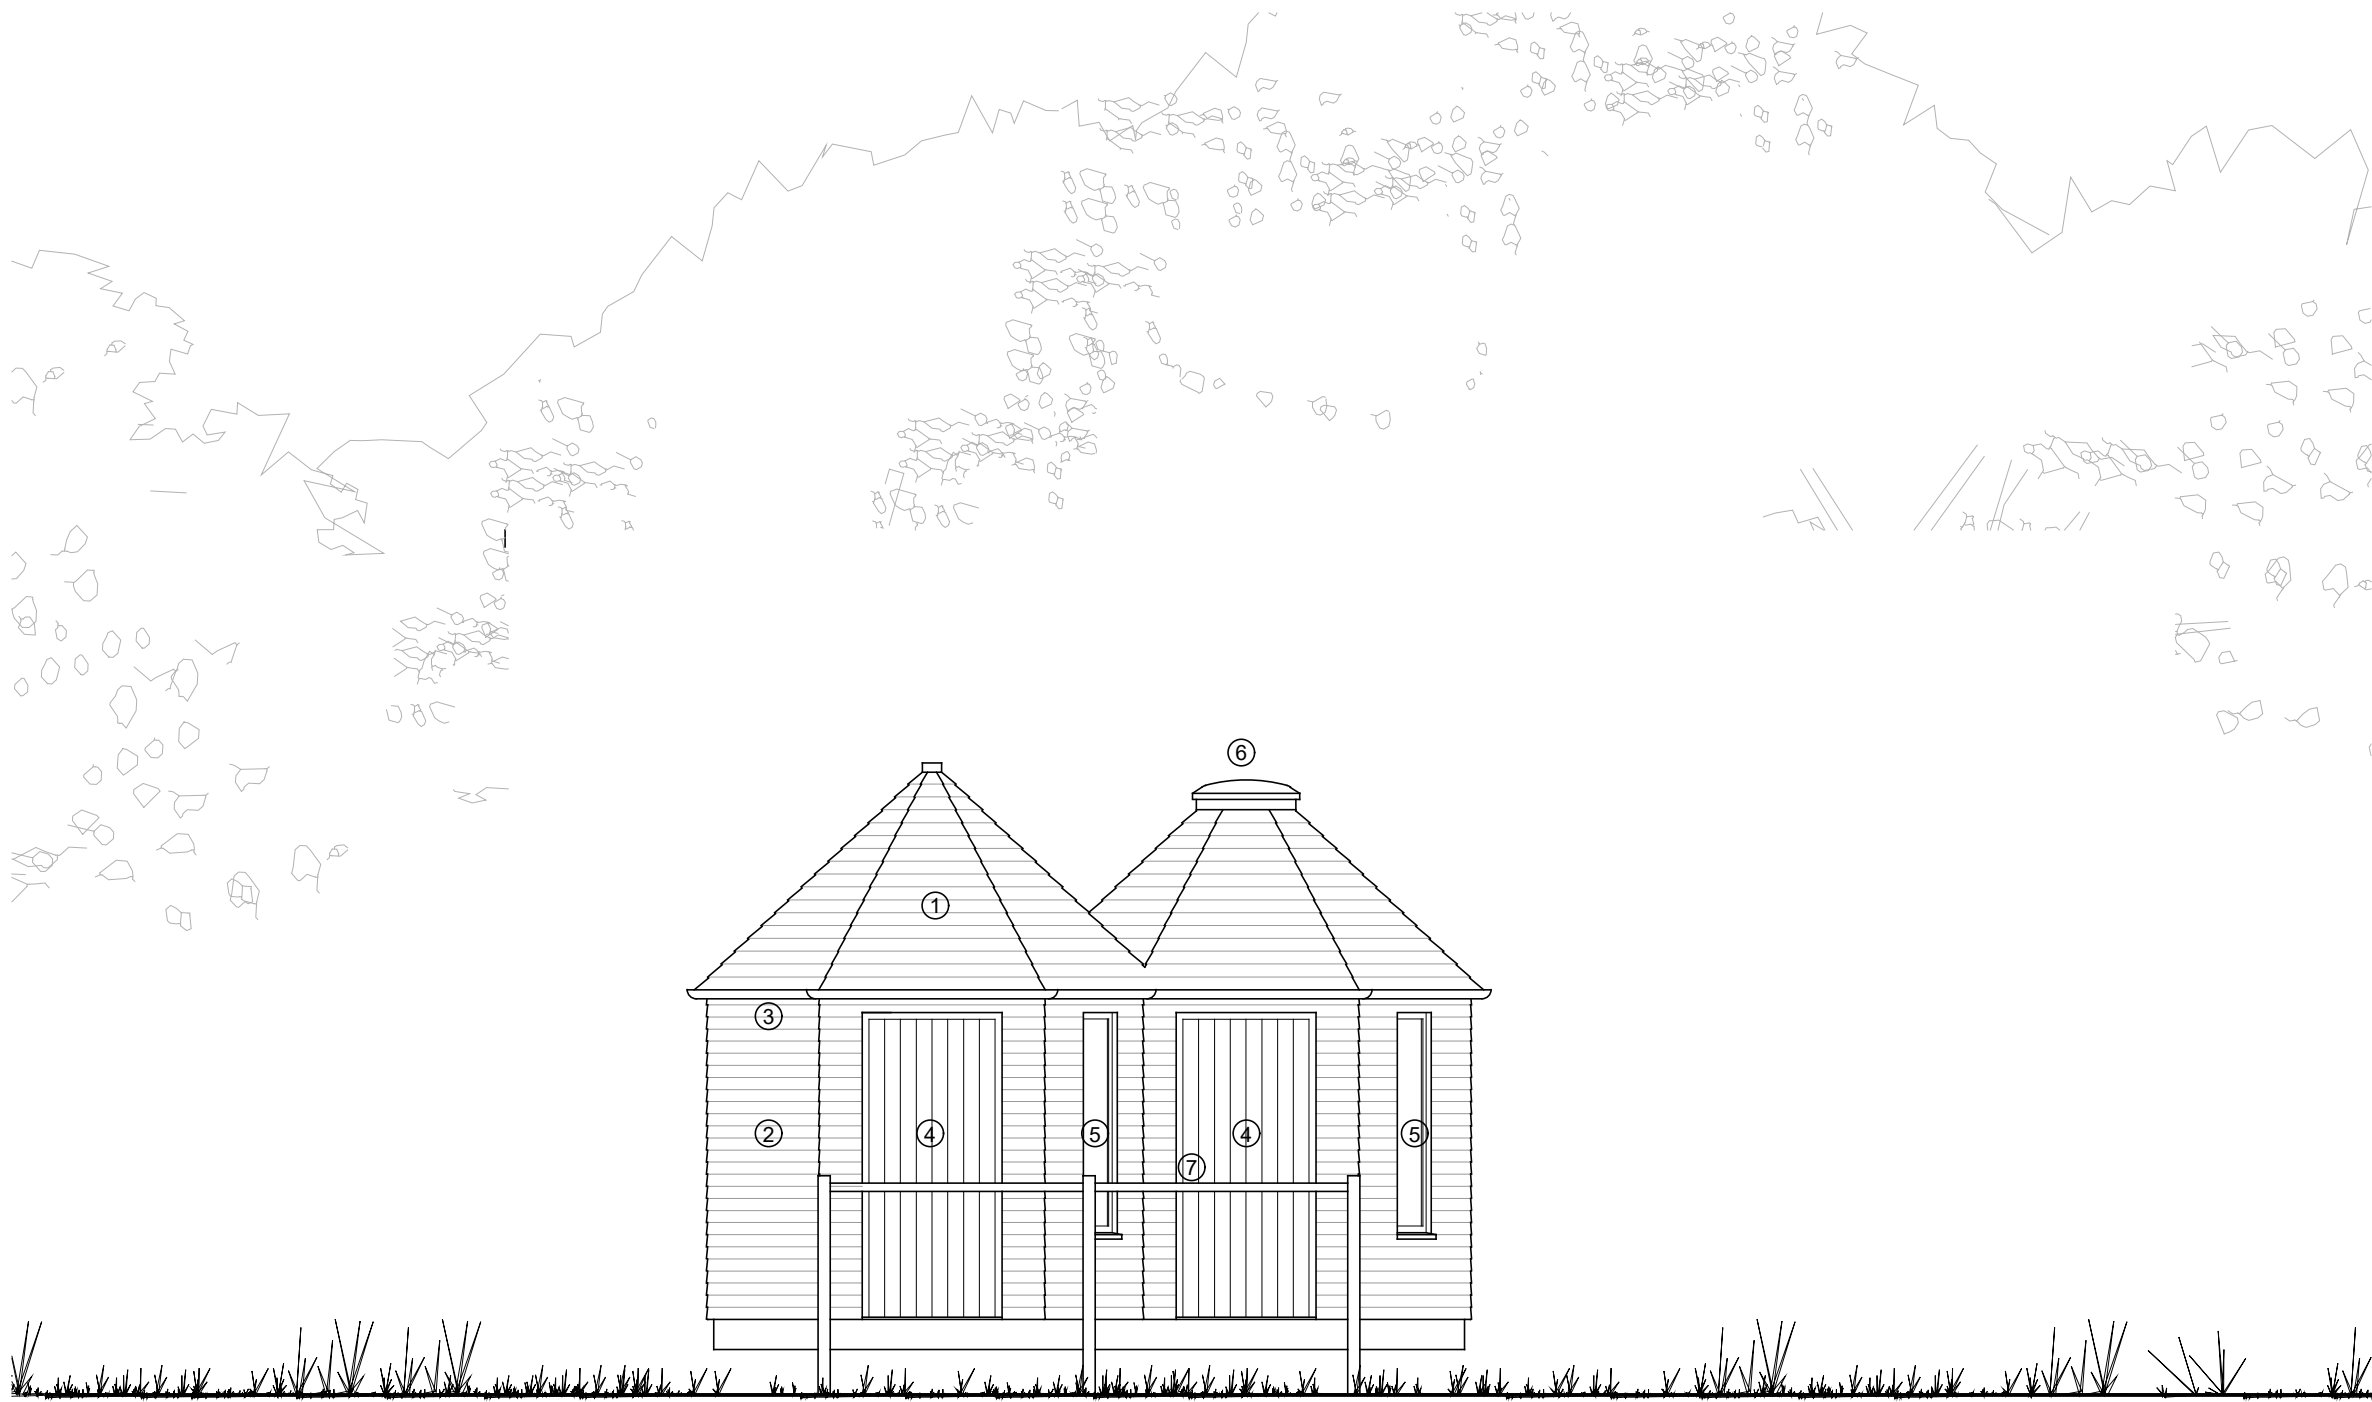

- external materials key
- 1 cedar shingle roof finish
 - 2 cedar shingle wall cladding
 - 3 galvanised steel rainwater goods to discharge on to the ground
 - 4 timber boarded door, colour: natural
 - 5 timber double glazed window, colour: natural
 - 6 circular rooflight over shower hut
 - 7 timber steps, deck and handrailing

wc and shower block elevation scale 1:50

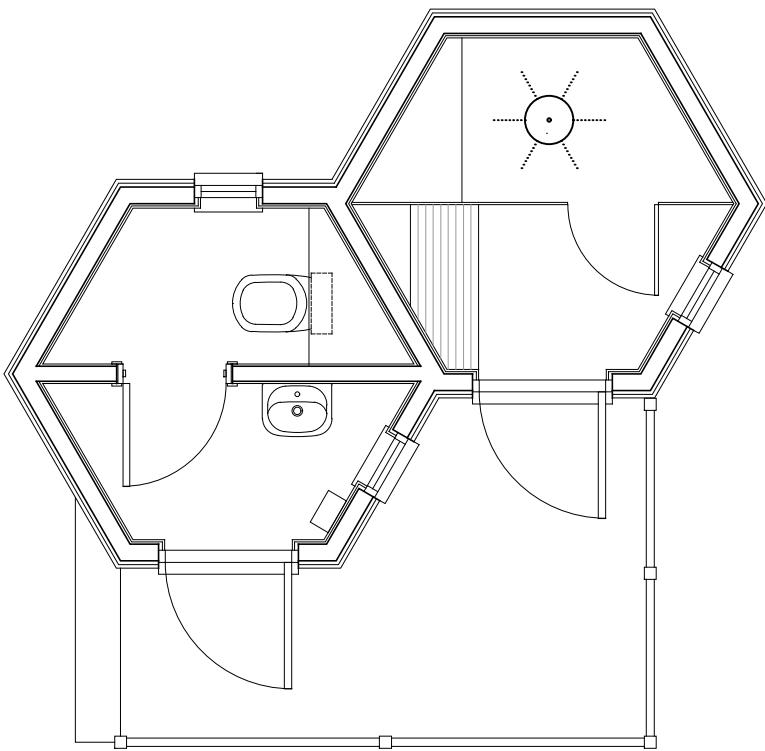

wc and shower block plan scale 1:50



planning

01.854.11

PO

Revision: Description: Date:

GARYtidwell ASSOCIATES LIMITED
architecture - planning - construction technology
The Old Square, The Street, Woodnesborough, Kent . CT13 0NQ.
T: 07599 916454 E: garytidwell@hotmail.co.uk

Client:
MR. I. RECORD
Project:
HAYNE BARN
SALTWOOD
HYTHE
KENT
Title:

Shower and Toilet Pod Details

Scale: Date: Drawn:
1:50 @ A2 MAR 24 GT

Drawing Number: Revision: