

165, CANTERBURY ROAD, HAWKINGE, KENT, CT18 7AX


Supplied by: www.ukmapcentre.com

Serial No: 279747

Centre Coordinates: 621428, 140312

Production Date: 07/02/2024

21 MAR 2024

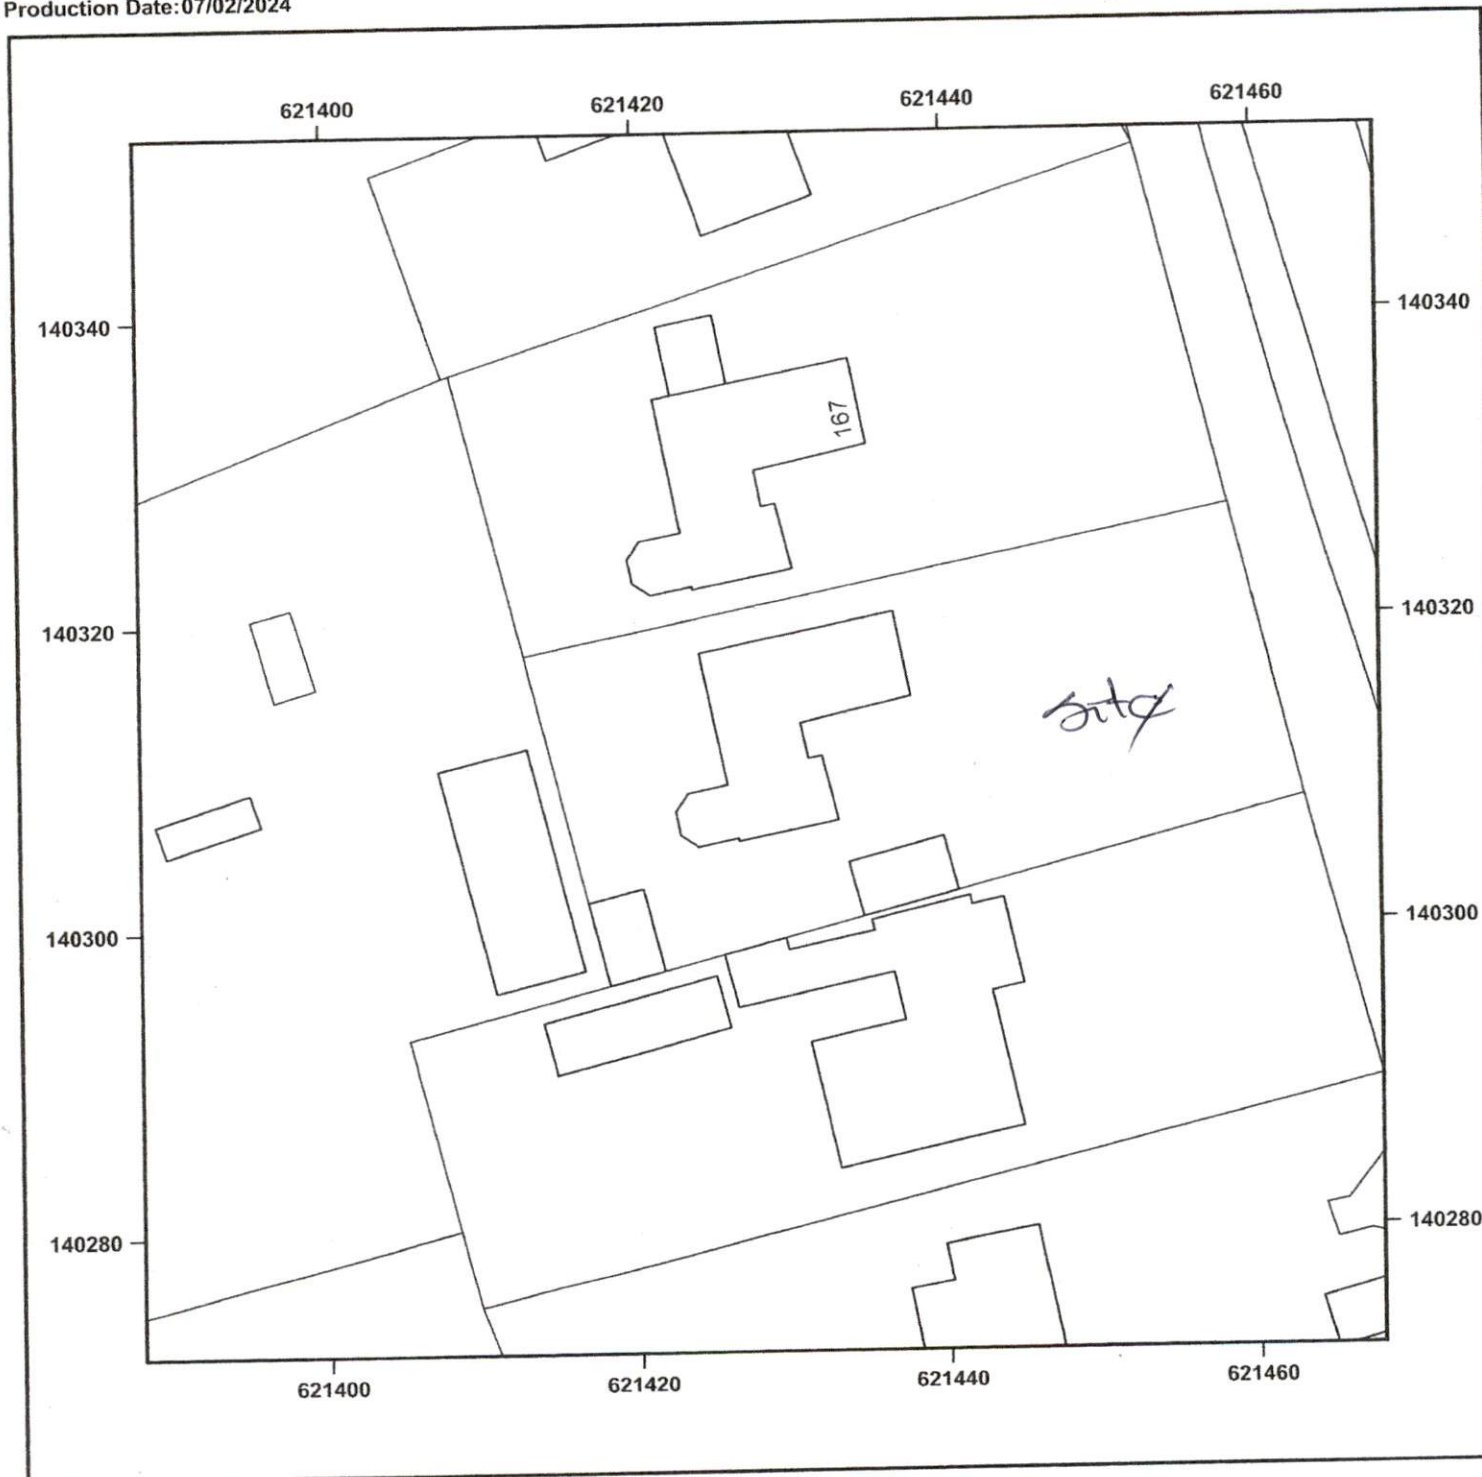

© Crown copyright and database rights 2024 Ordnance Survey AC0000848283.
The representation of road, track or path is no evidence of a boundary or right of way. The representation of features as lines is no evidence of a property boundary.

0 5 10 15 20 m
Scale 1:500 - 1cm = 5m

existing block plan.