

165, CANTERBURY ROAD, HAWKINGE, KENT, CT18 7AX


Supplied by: [www.ukmapcentre.com](http://www.ukmapcentre.com)

Serial No: 279748

Centre Coordinates: 621428, 140312

Production Date: 07/02/2024

2.1 MAR 2024

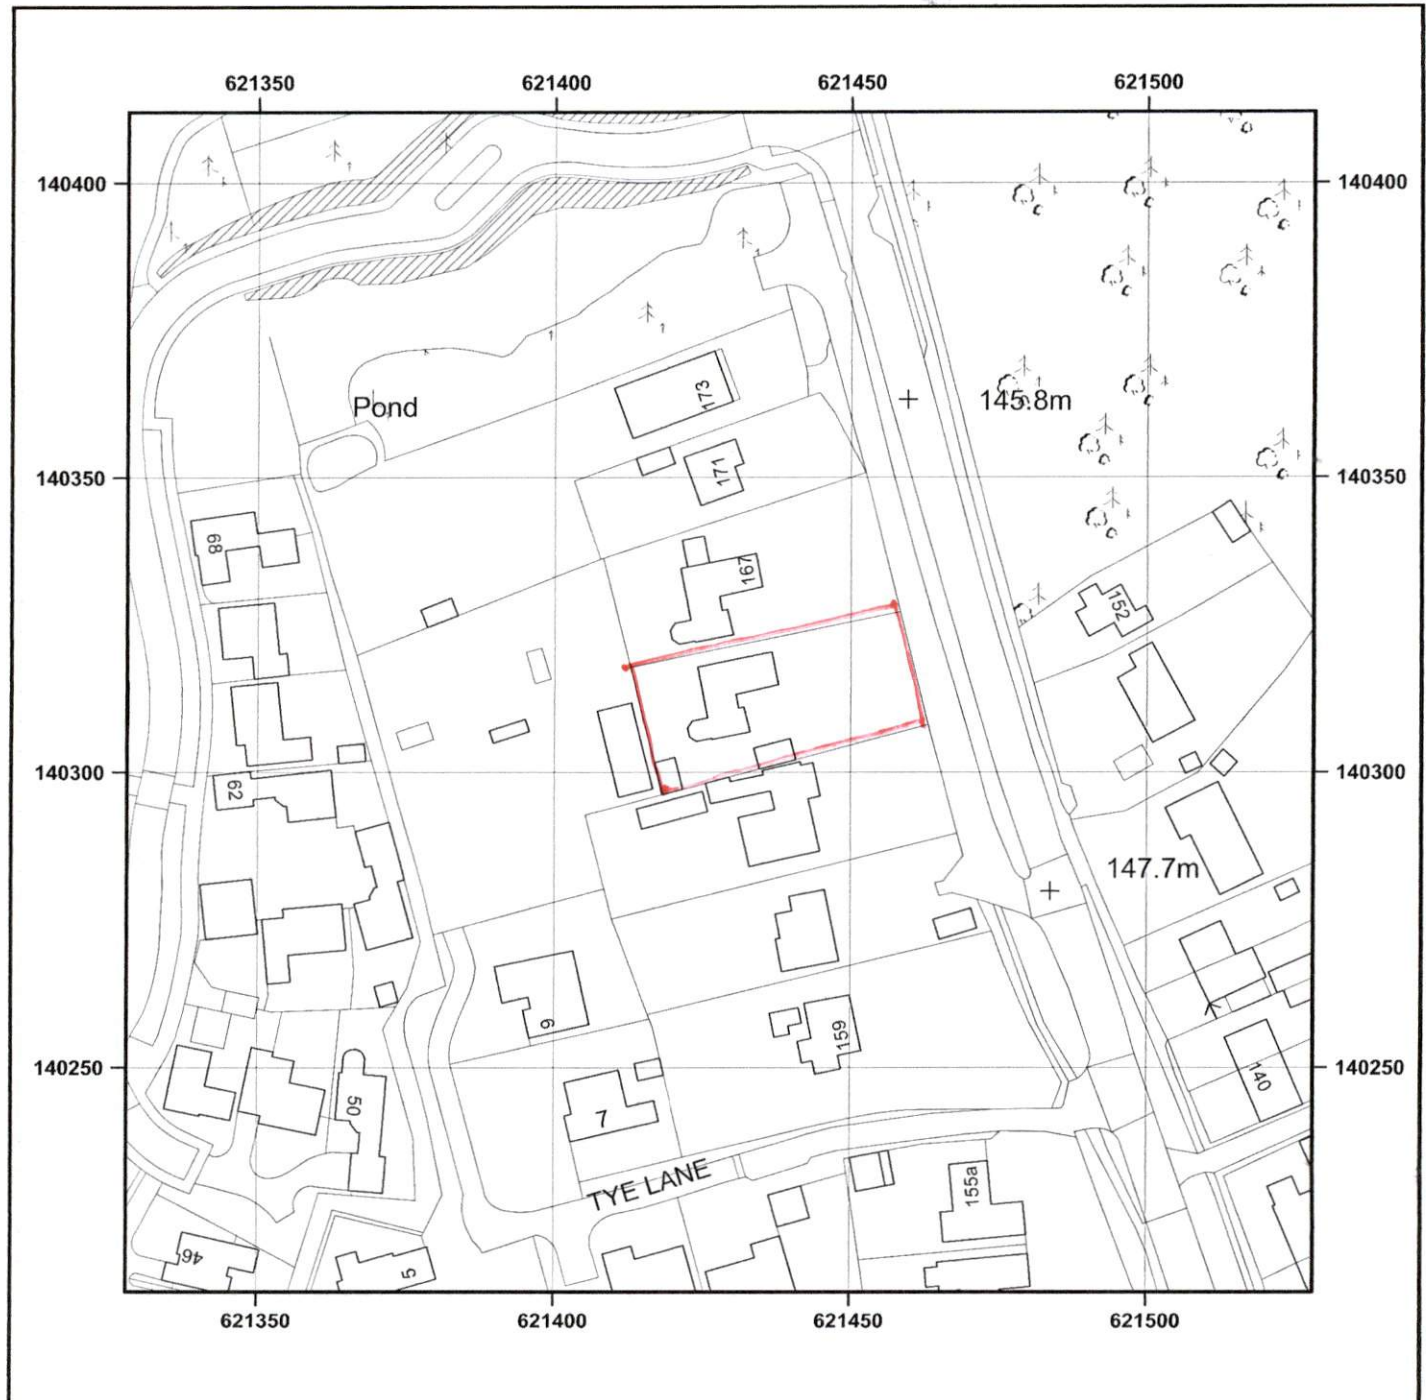

© Crown copyright and database rights 2024 Ordnance Survey AC0000848283.  
The representation of road, track or path is no evidence of a boundary or right of way. The representation of features as lines is no evidence of a property boundary.

0 12.5 25 37.5 50 m  
Scale 1:1250 - 1cm = 12.5m