



21 MAR 2024

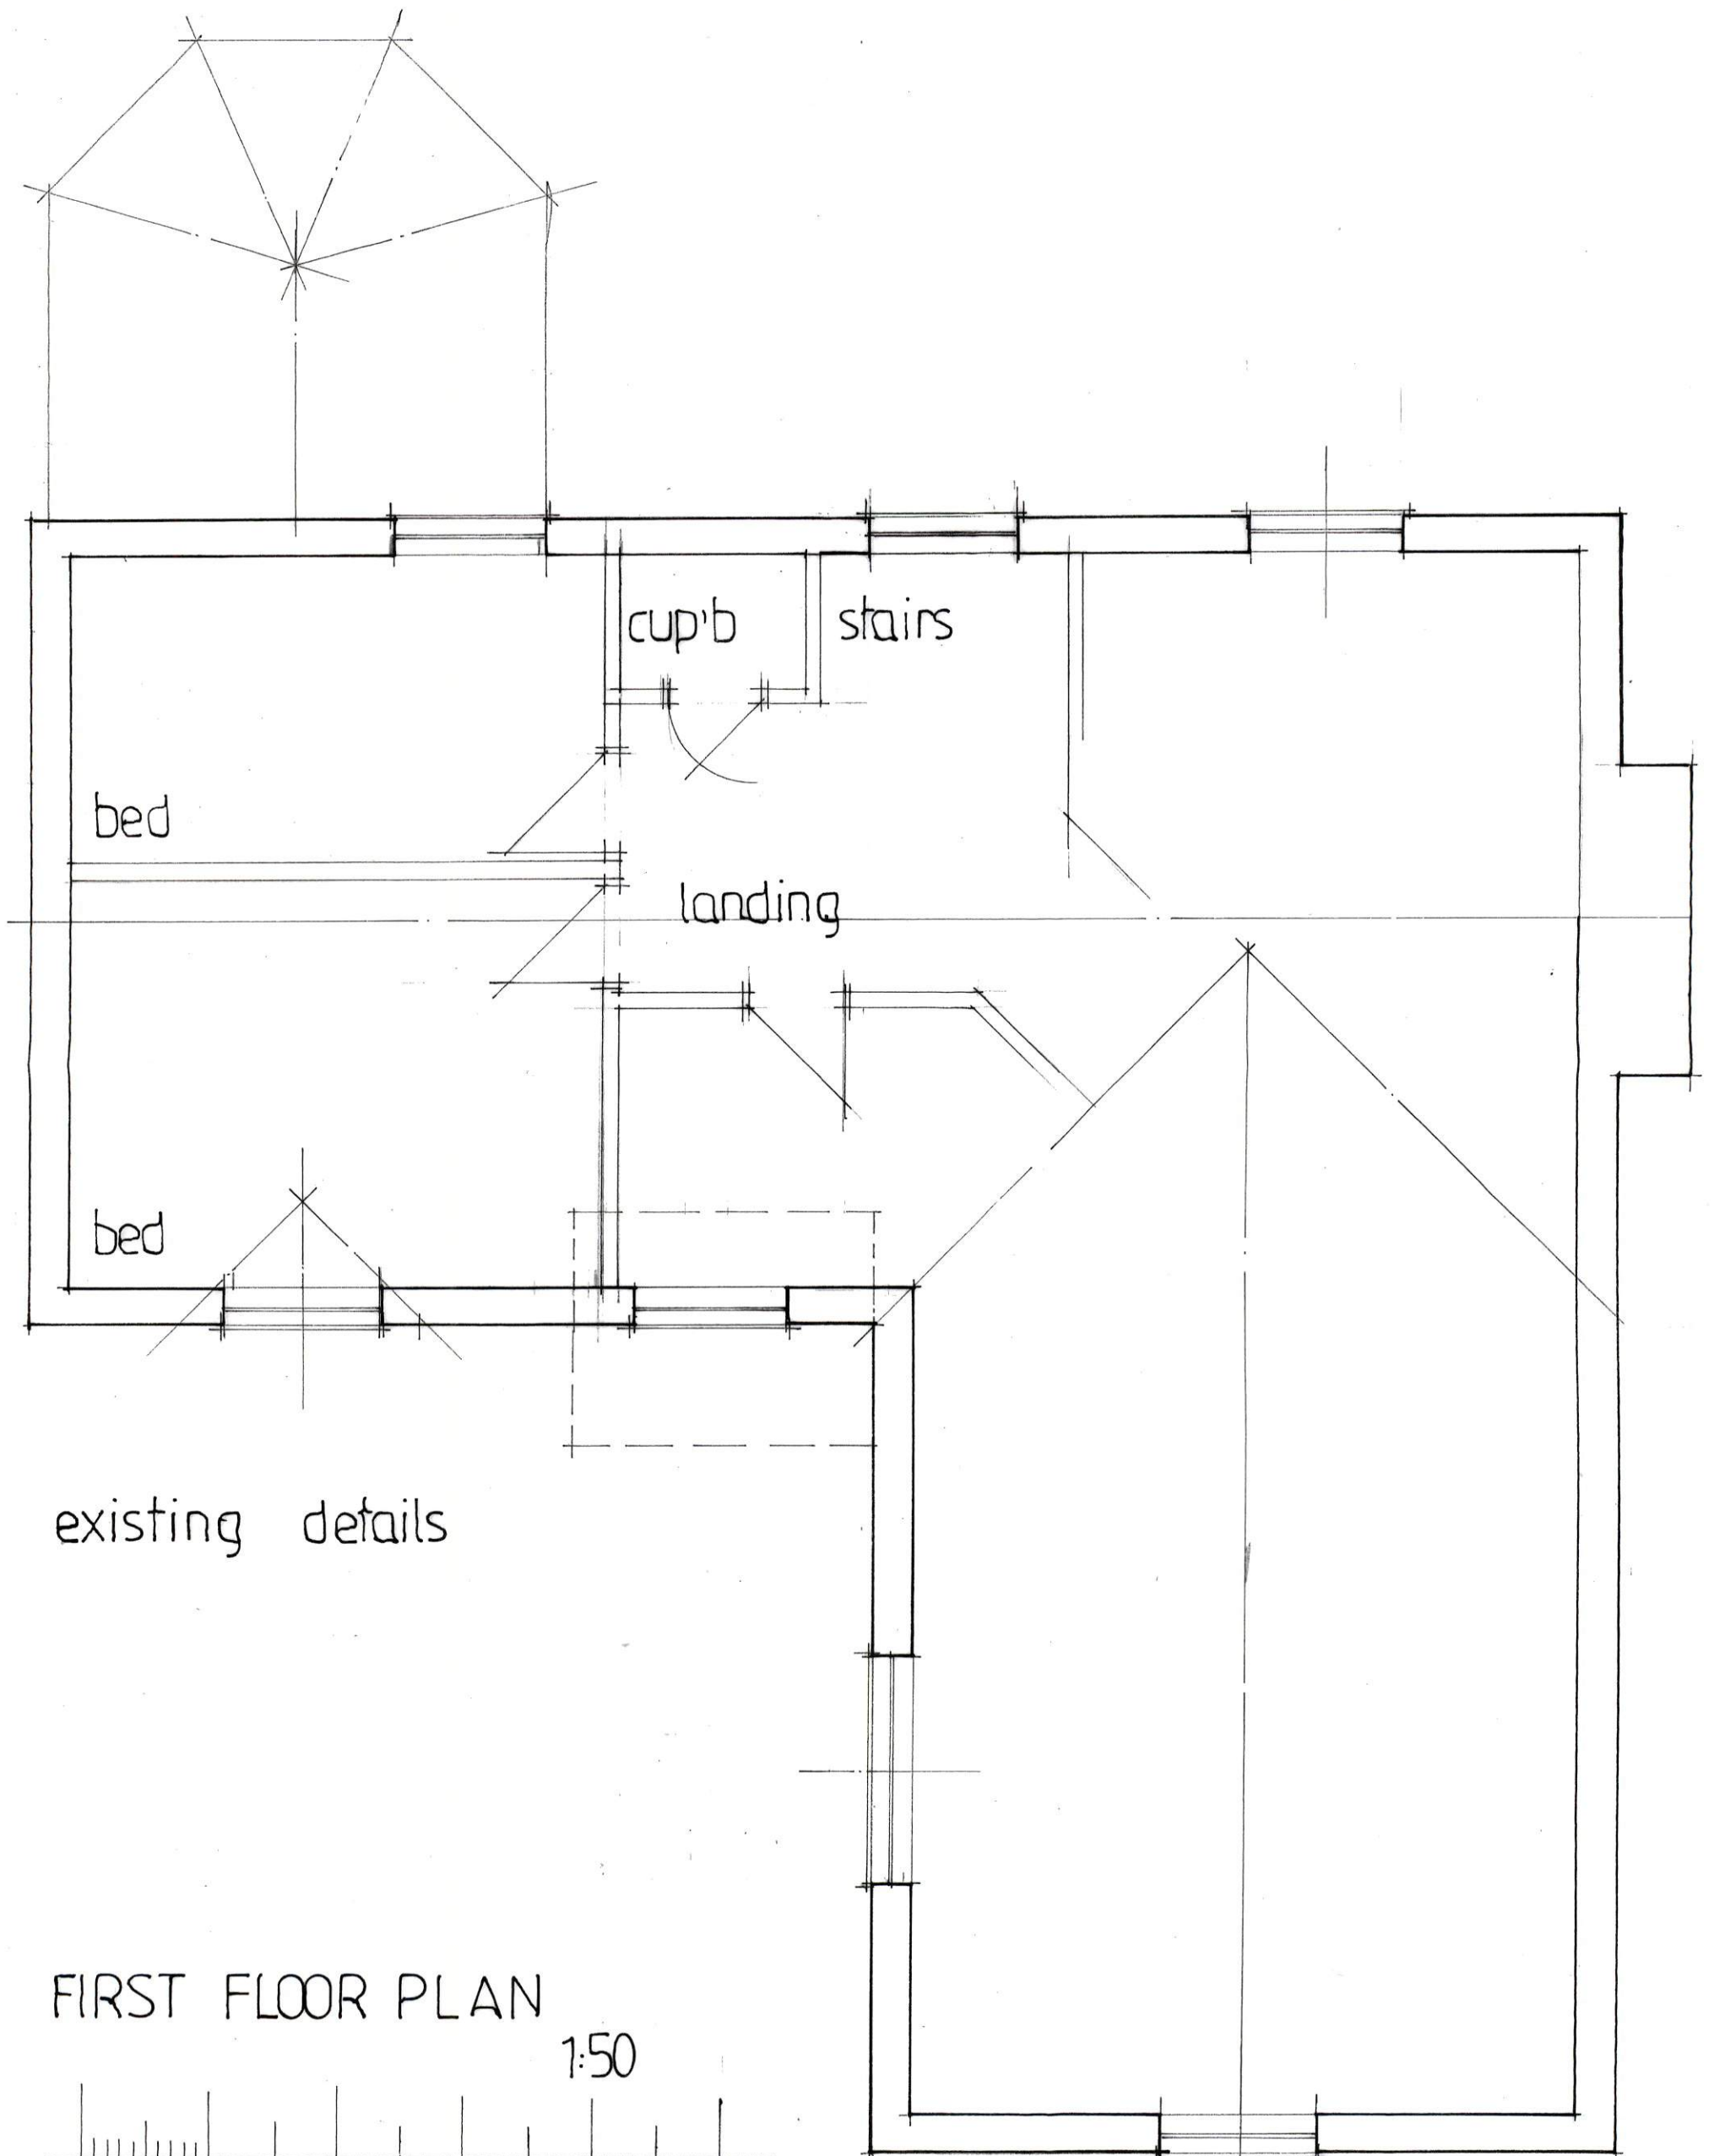

existing details

FIRST FLOOR PLAN

1:50

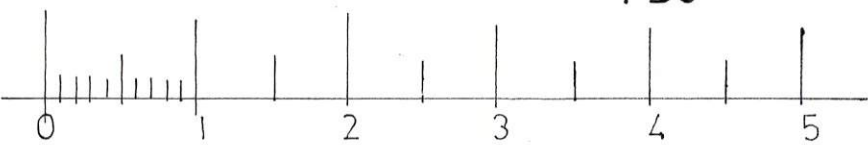

165, CANTERBURY RD,  
HAWKINGE

DS/2424/2