


Block Plan (Scale 1:200)

0 5 10 15 20

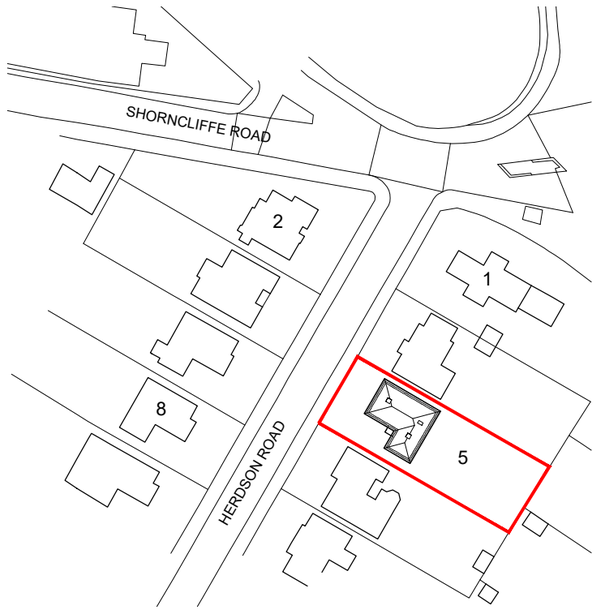

Location Plan (Scale 1:1250)

0 50 100

Rev	Date	Description

APX ARCHITECTURE

Client / Project

Proposed extensions and alterations to
No. 5 Herdson Road
Folkestone
Kent
CT20 2PB

Drawing Description

Site Location & Block Plans

Scale

1:50@A3

Date

March 2024

Drawing Number

24_13_01

Revision